


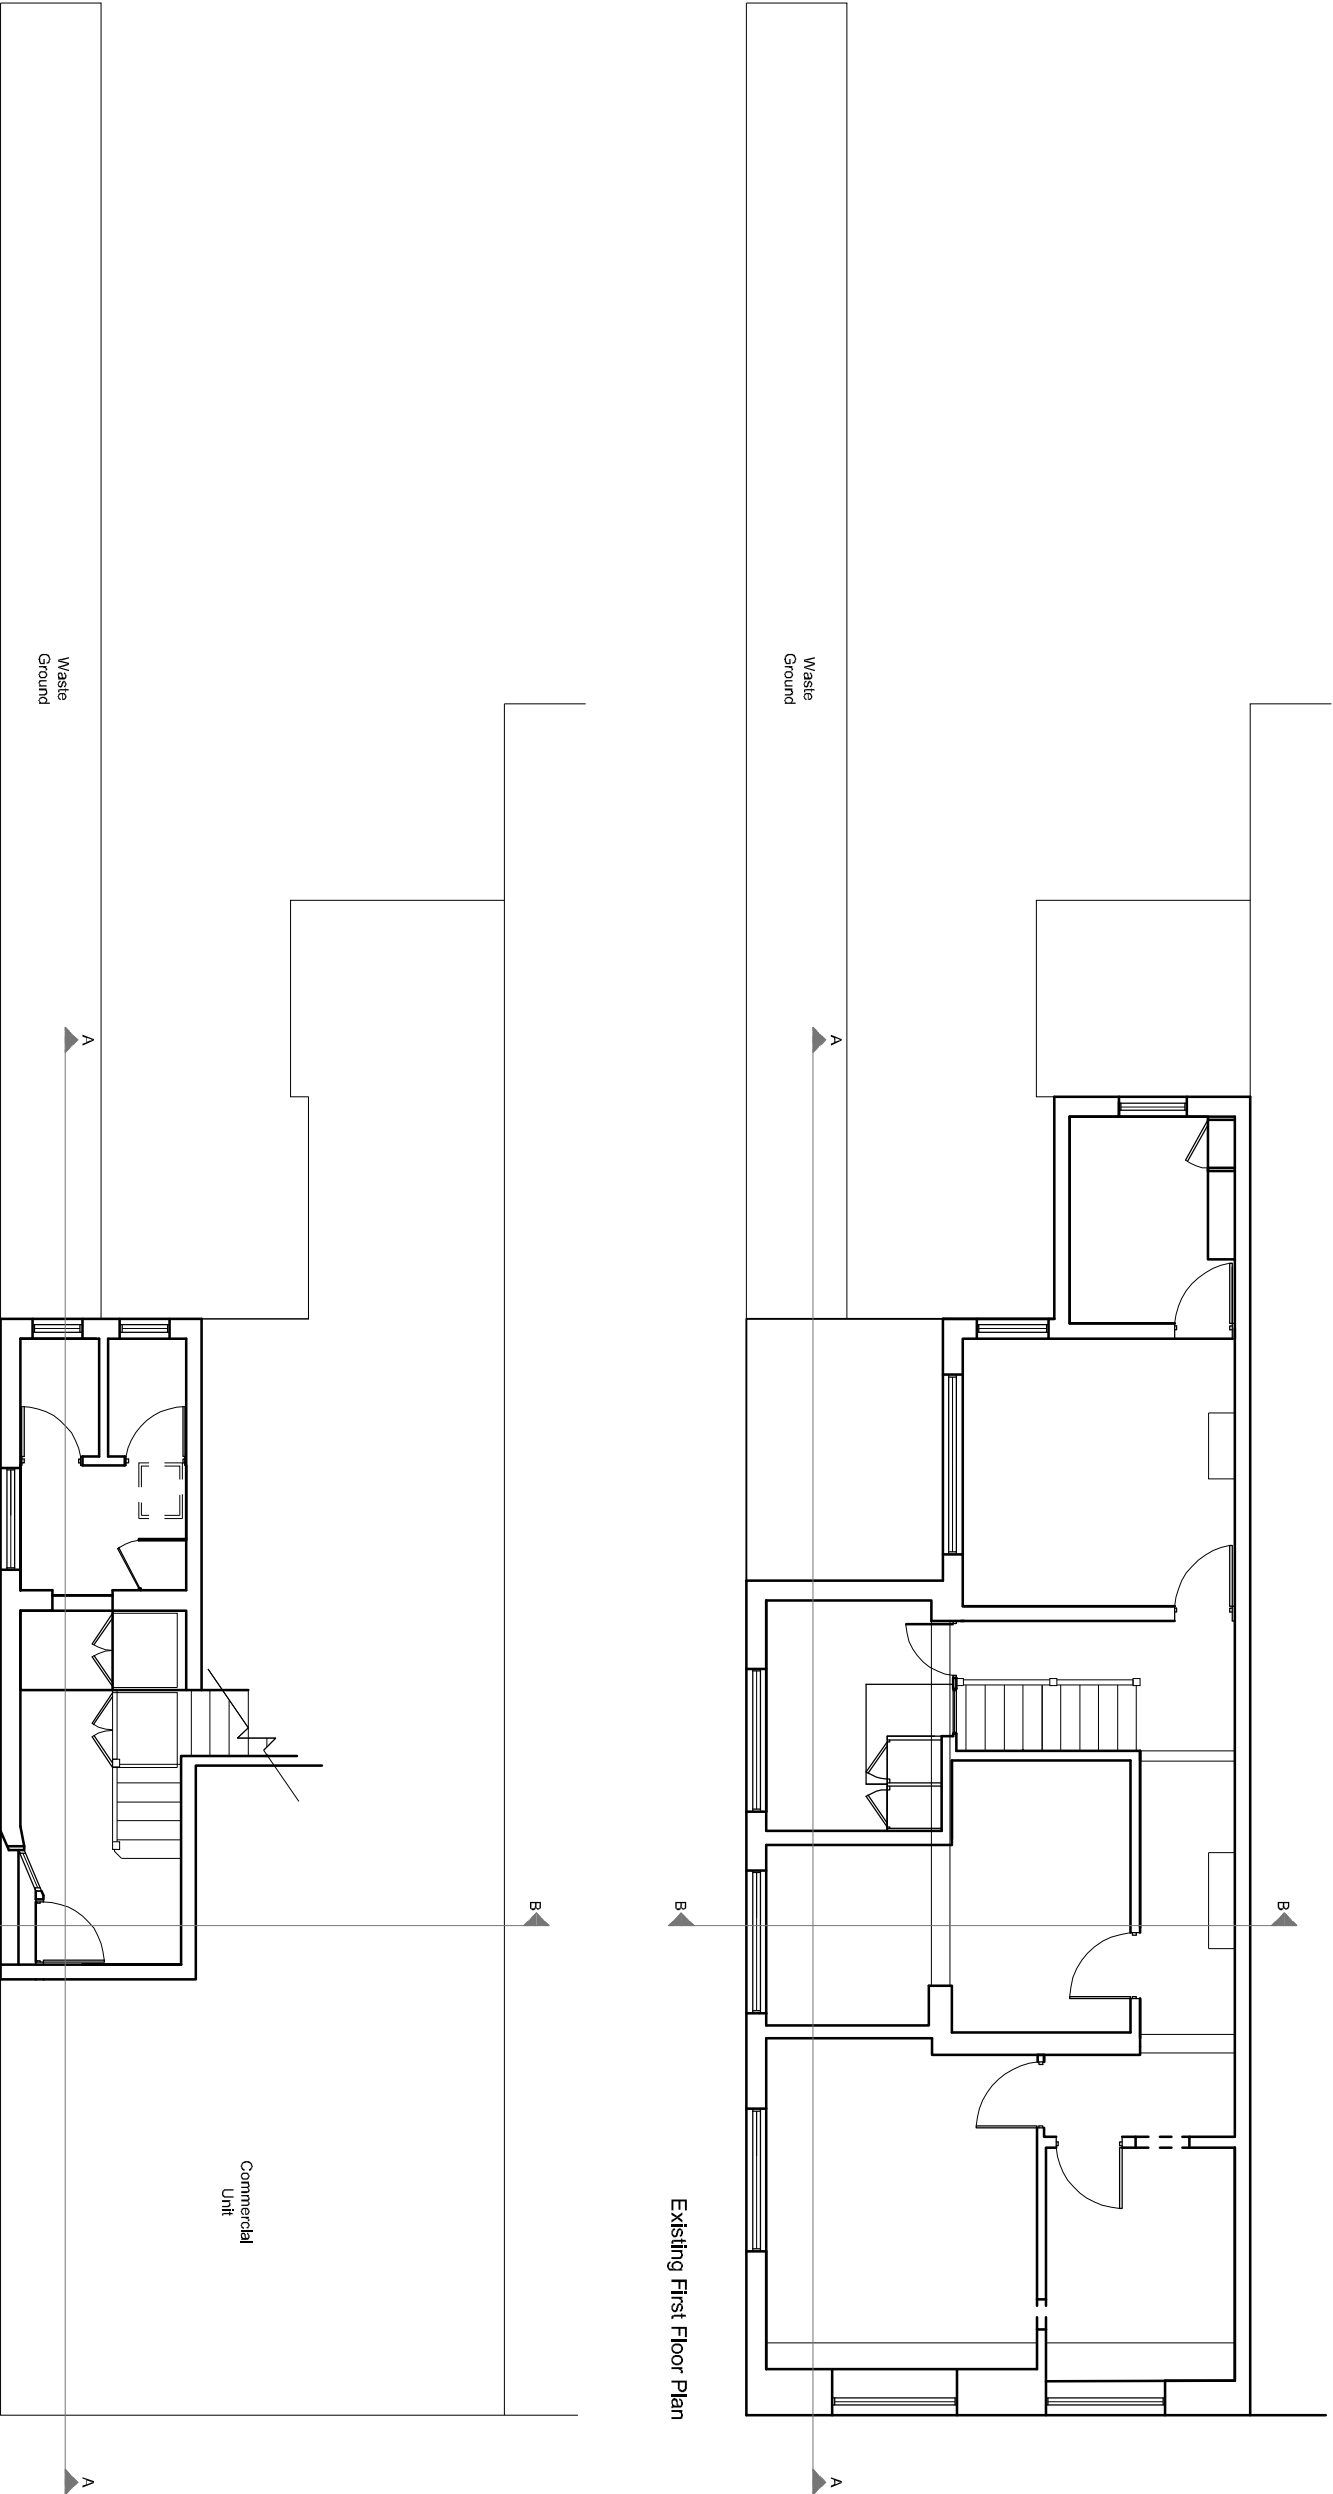

notes:

revisions:

revisions:



NOTE: The contractor is responsible for checking all site dimensions and levels. These should be checked prior to the ordering of any components and before the commencement of the works. **All** discrepancies should be brought to the attention of the Contract Administrator

Southern Cooperative Properties

Conversion & Extension

37 London Road, Cowplain

drawing information

title:

status: Planning

date: May '14

scale: 1:100

drawn: AH

checked: SB

Existing Plans

pwp architects

pwp architects 67 South Street, Havant, Hampshire PO9 1BZ
t: 02392 482484 f: 02392 481152
e: info@pwp-architects.com
w: www.pwp-architects.com

idx 5135

dwg 1201

rev A