


HAVANT BOROUGH
COUNCIL
19 AUG 2014
RECEIVED

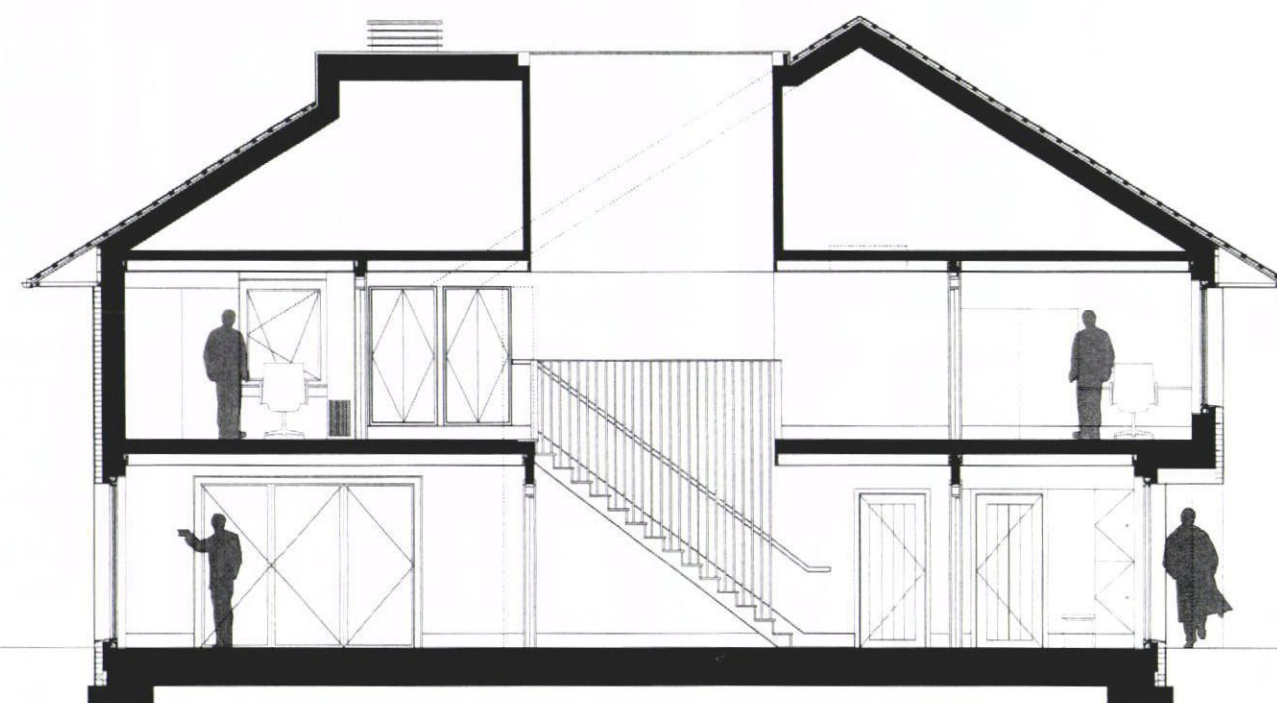


Section AA



Section BB

VALID APPROVAL
13 JUL 2014
HAMPSTON BOROUGH COUNCIL

PLANNING

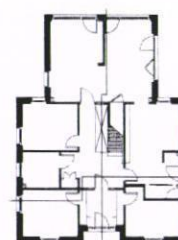

Notes
1 This drawing is © copyright Hampshire County Council 2013. No unauthorised reproduction of any kind is permitted.
2 No Dimensions to be scaled from this drawing
3 This map is reproduced from Ordnance Survey material with the permission of Ordnance Survey on behalf of the controller of Her Majesty's Stationery Office © Crown copyright. Unauthorised reproduction infringes Crown Copyright and may lead to prosecution or civil proceedings. (100019180), (2013)

rev	description	date	by

 Hampshire County Council		HCC Property Services, Three Minsters House, 76 High Street, Winchester SO23 8UL tel: (01962) 847801	
PROJECT Children's Home Programme Barncroft, Havant P10261		SHEET CONTENTS Section AA & BB	
SCALE 1:25@A1 1:50@A3	DATE 22/05/14	DRAWN YYW	CHKD DK
DRAWING No 300		REVISION p1	
FILE REF File name		HCC Property Services	