




### 3D Front View



## Perspective Street Scene

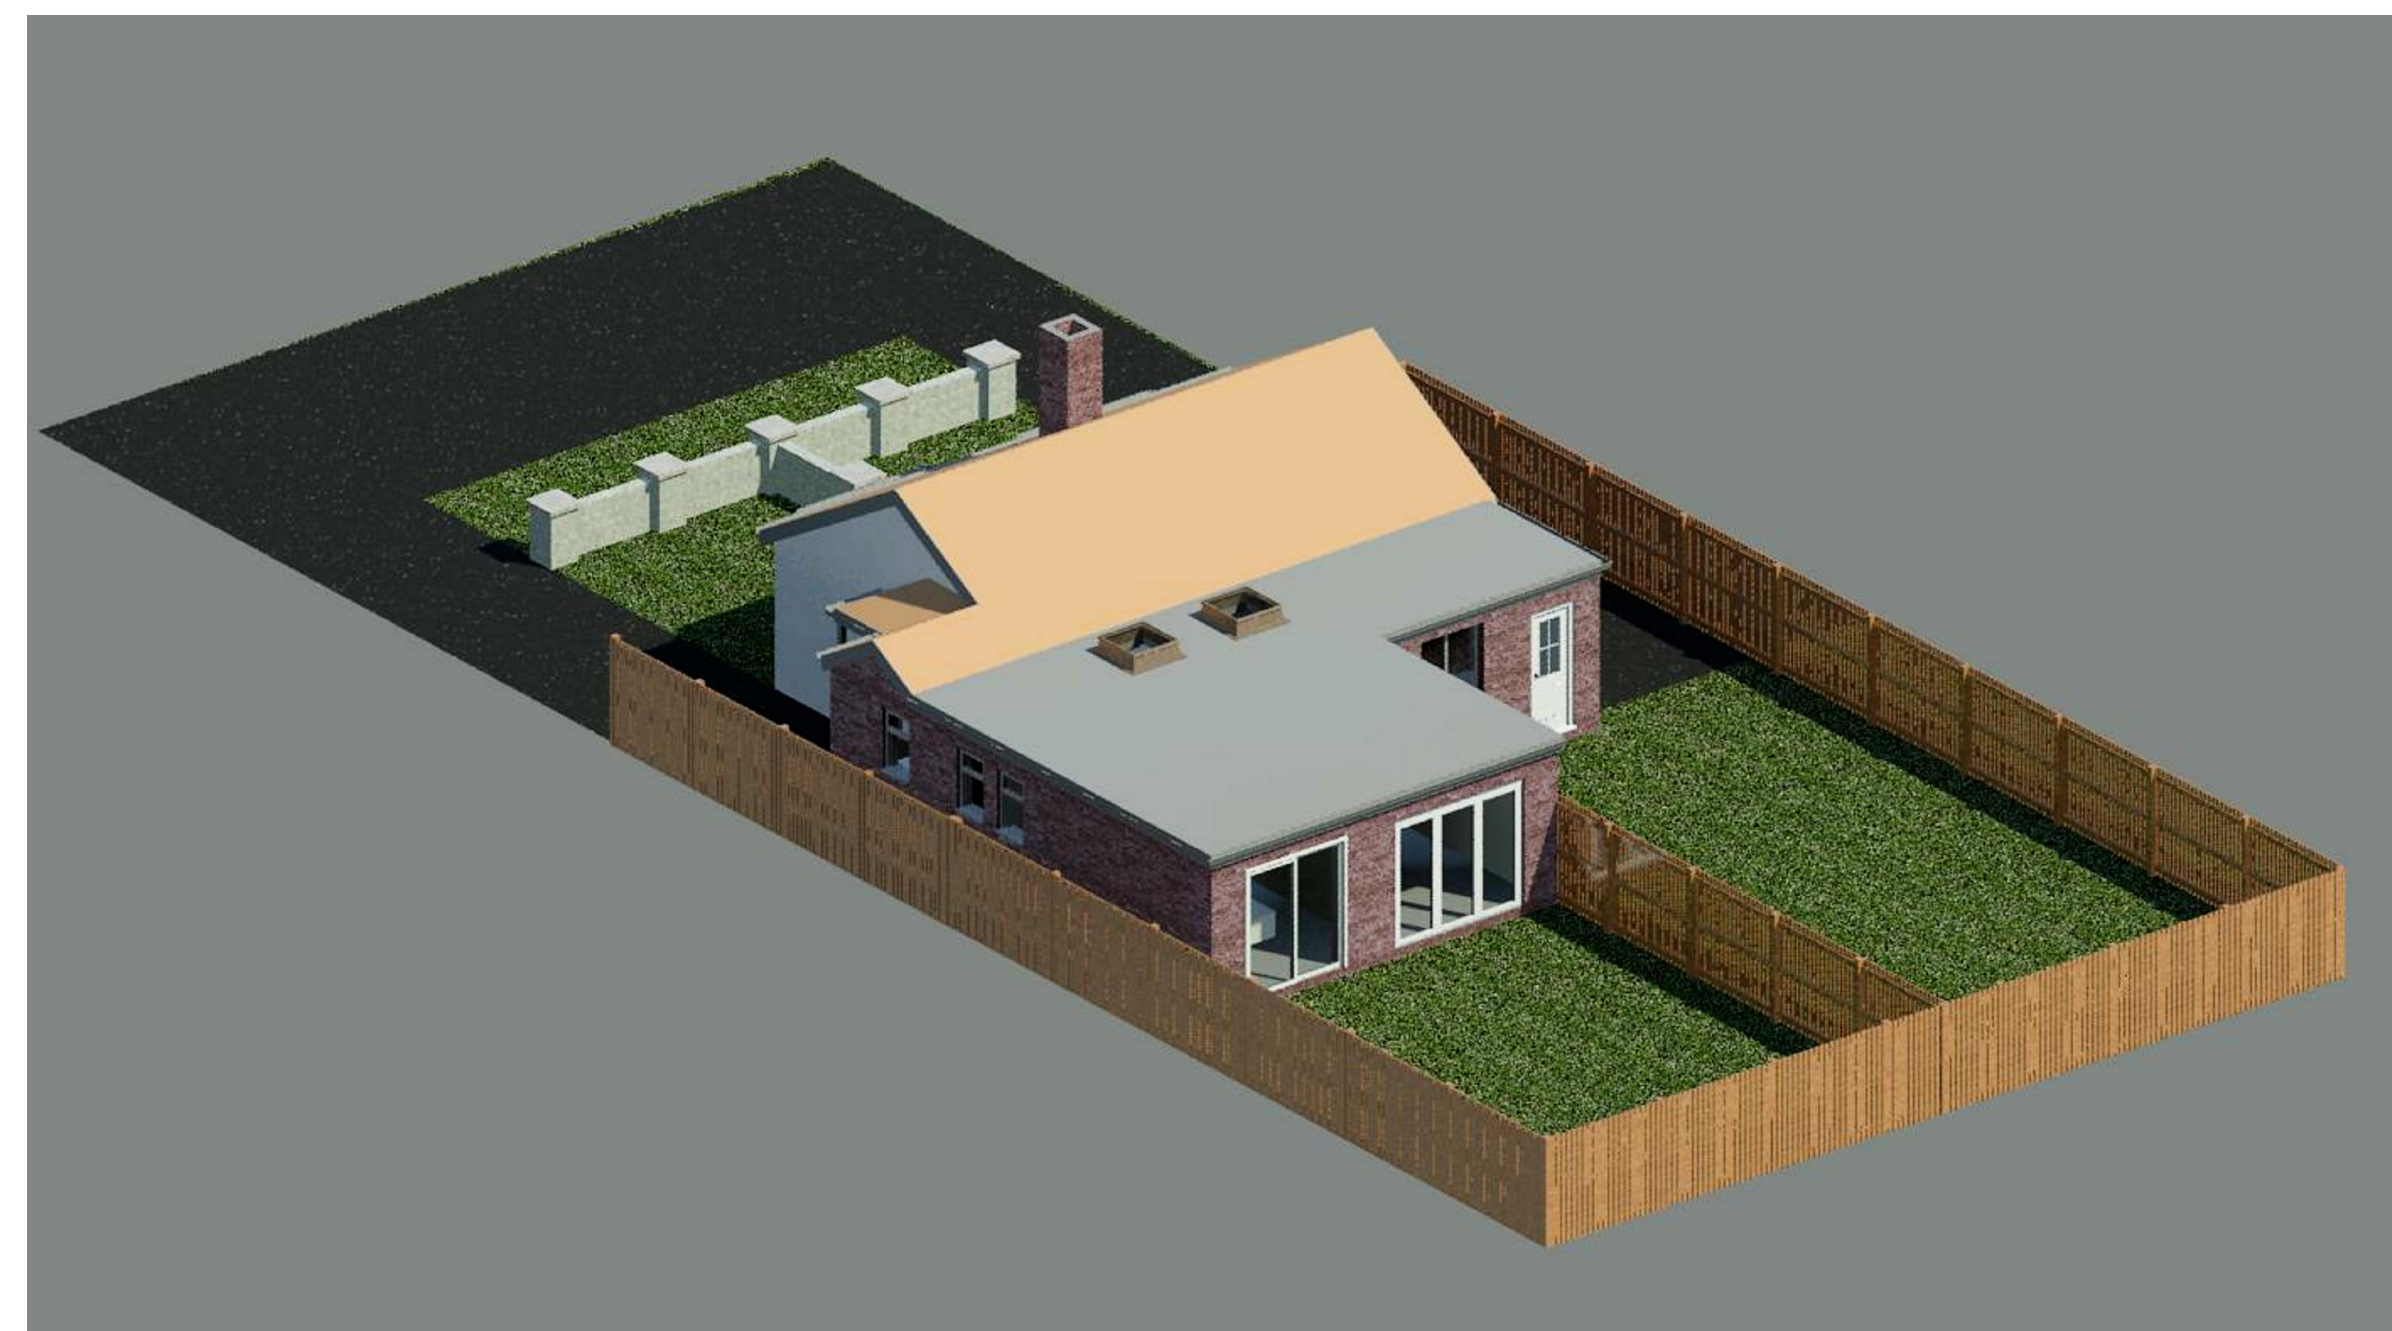

### Perspective Rear View



Additional perspective street scene

IJ Murray  
Associates

www.ijma.co.uk

IJ Murray Associates  
173 Havant Road  
Hayling Island  
Hampshire  
PO11 0LF  
Phone 02392469004  
Mob 07779 246915  
e-mail [ian@ijma.co.uk](mailto:ian@ijma.co.uk)

These drawings are for planning and building regulation purposes only and are not for construction. All dimensions should be checked on site before work commences

These Drawings are the property of IJ Murray Associates (part of Clanfield Media Ltd) and should not be reproduced or used in any way without the permission of a Director of Clanfield Media Ltd

[illegible]

Mr Stapley  
60 Sea Front Est  
Hayling Island

## Proposed Views

|                |                |
|----------------|----------------|
| Project number | Project Number |
| Date           | Issue Date     |
| Drawn by       | Author         |
| Checked by     | Checker        |
| A104 V3        |                |
| Scale          | 1 : 1          |