


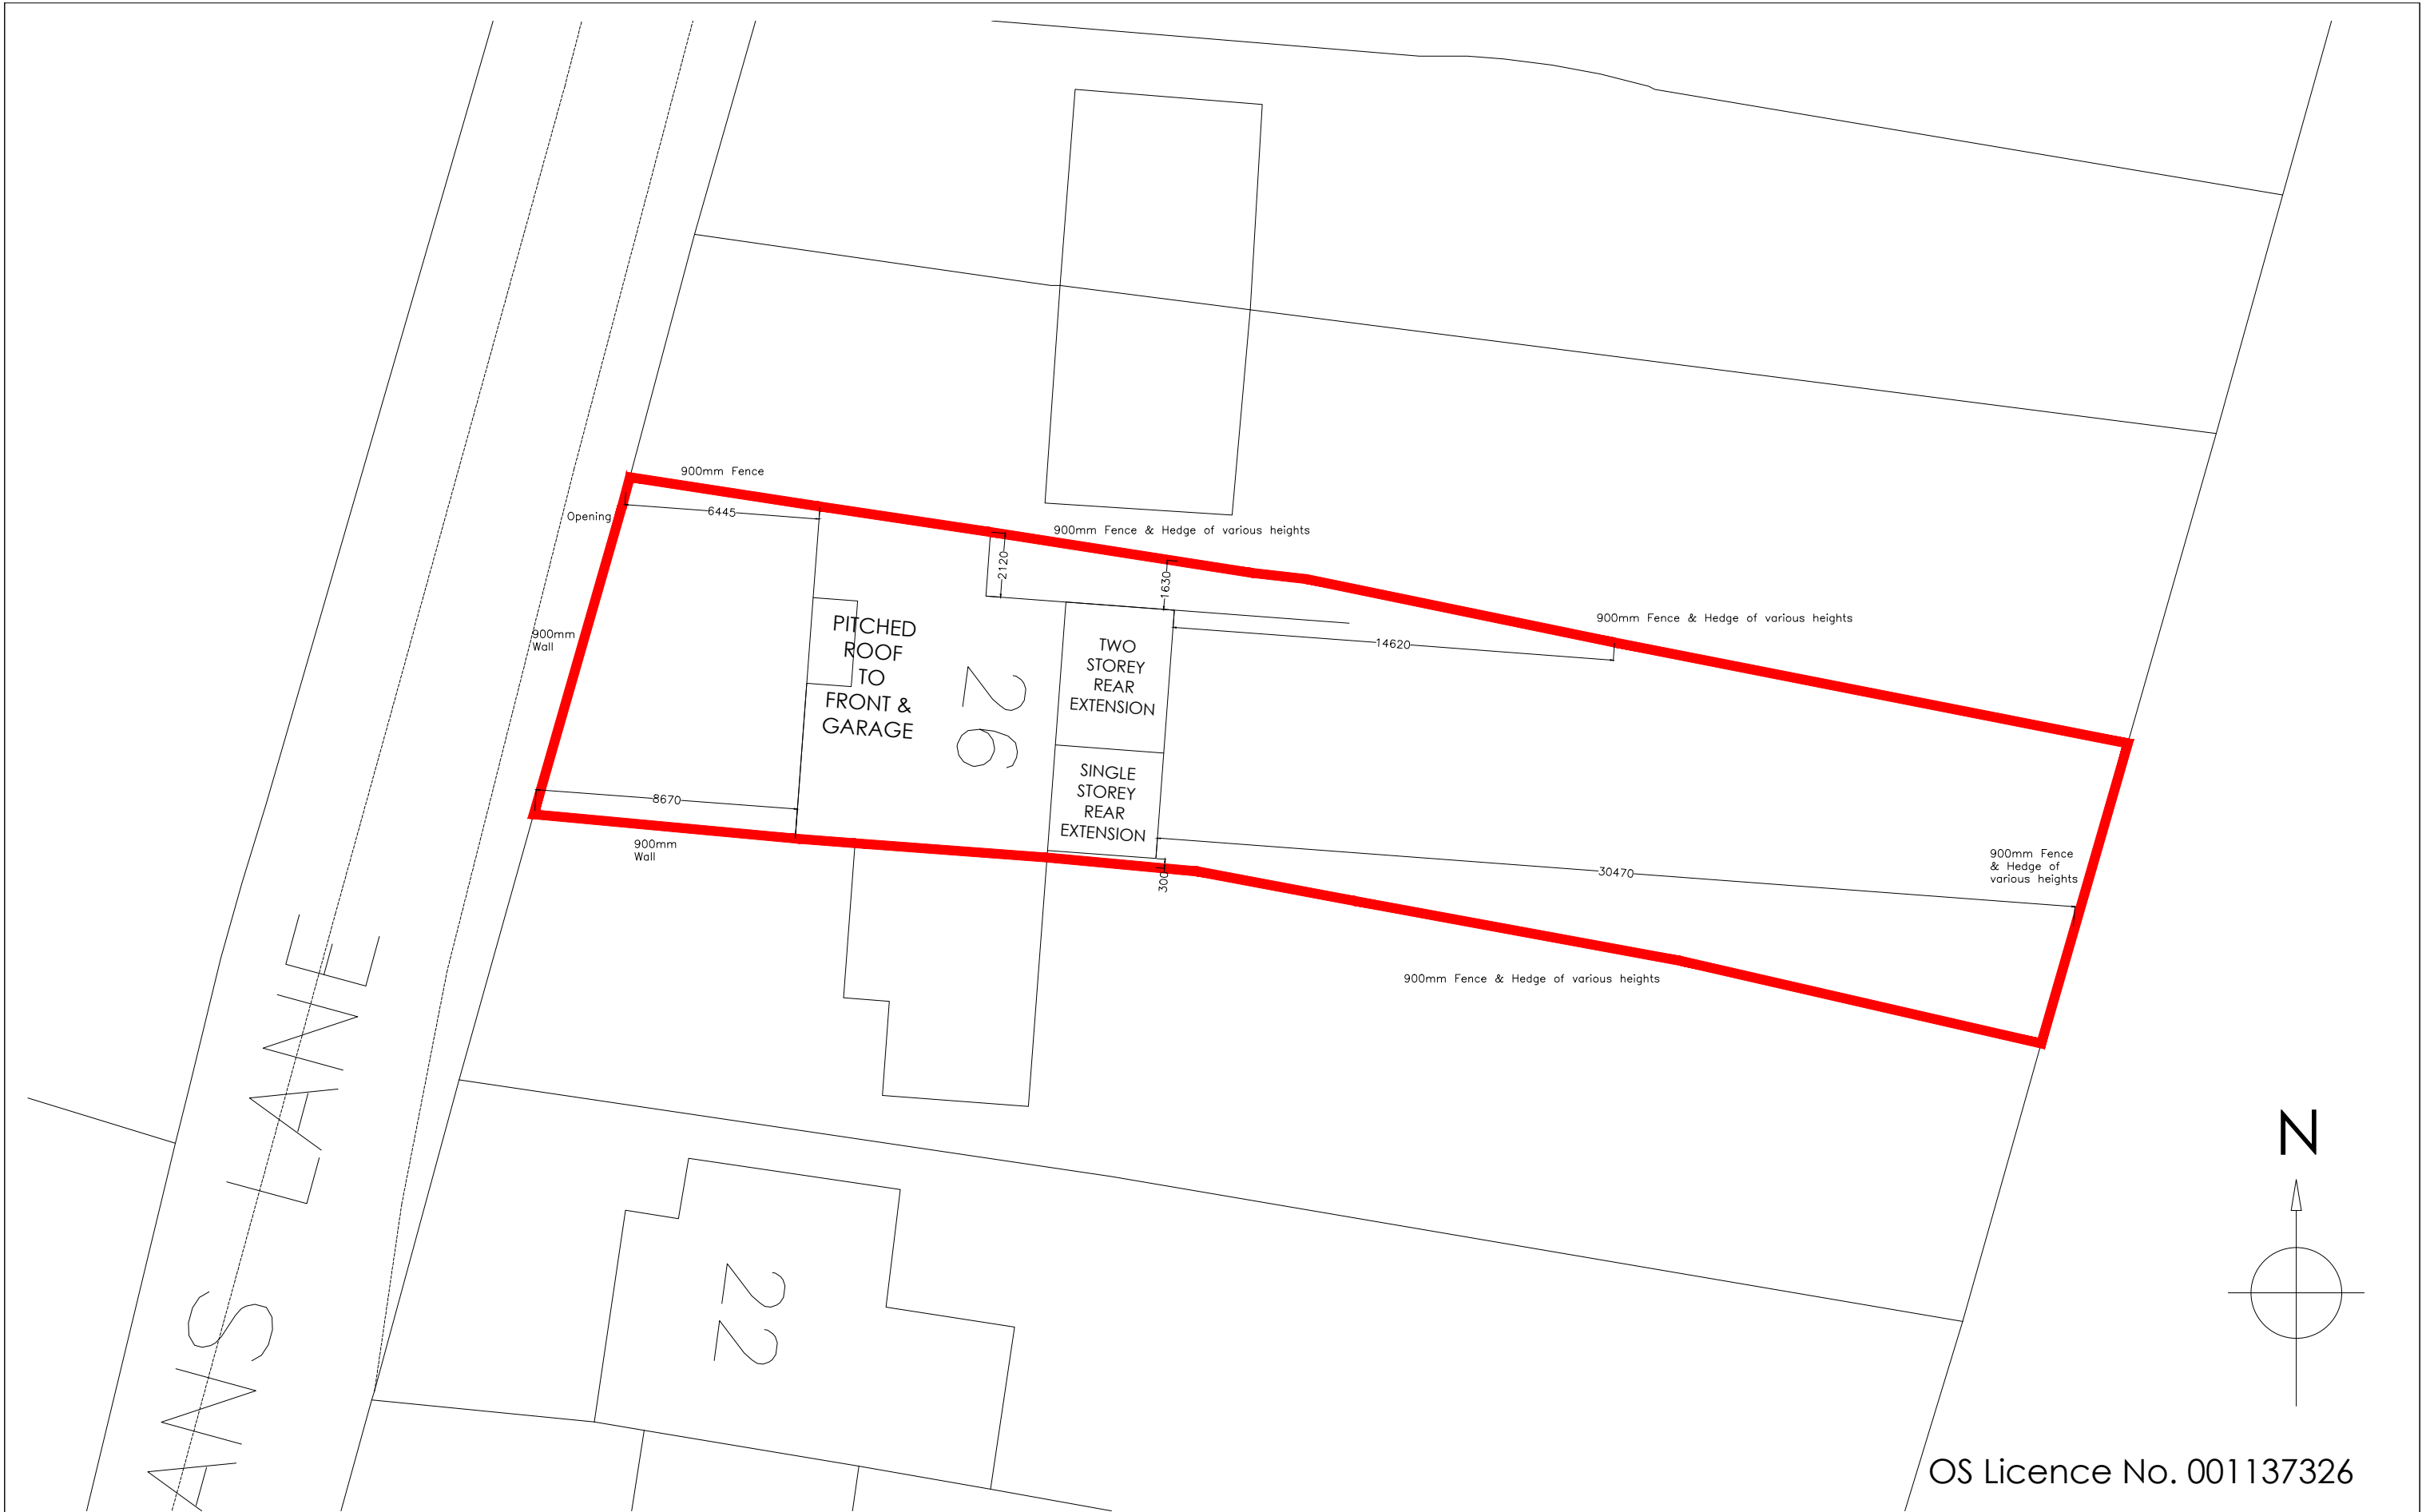

OS Licence No. 001137326

Copyright is reserved by GBS Designs and is issued on the condition that it is not copied or disclosed by or to any unauthorised persons without prior consent in writing from GBS Designs.	REV	DESCRIPTION	DRAWN	DATE	Drawing Ref		Drawing Title 26 Castleman's Lane Hayling Island Hampshire PO11 0PZ
	-	Initial design	GBS	12.02.14	CAMDAY 06		
	A	Revisions to scheme - WC reinstated, ensuite created, skylight to extended lounge & door between extensions	GBS	24.02.14	Scale at A1	Scale at A3	
	B	Further revisions to scheme - ensuite created enlarged to accommodate a WC and downstairs WC moved to hallway	GBS	24.02.14	N/A	1:200	
	C	Changes to roof and rear	GBS	10.03.14			
All dimensions to be checked on site					Date 12 Feb 2014		
All structural elements to be specified by a suitably qualified structural engineer.					Drawn by GBS		

Copyright is reserved by GBS Designs and is issued on the condition that it is not copied or disclosed by or to any unauthorised persons without prior consent in writing from GBS Designs.

All dimensions to be checked on site

All structural elements to be specified by a suitably qualified structural engineer.



CAD - ARCHITECTURE - DESIGN

6 Shillinglee Waterloooville
Hampshire PO7 5RW

Tel 023 9225 8315
www.gbsimages.co.uk