


7 OSBORNE CLOSE
PO7 8JL

OS MasterMap 1250/2500/10000 scale
13 January 2014, ID: BW1-00287115
www.blackwellmapping.co.uk

1:1250 scale print at A4, Centre: 469258 E, 109425 N

©Crown Copyright Ordnance Survey. Licence no.
100041040

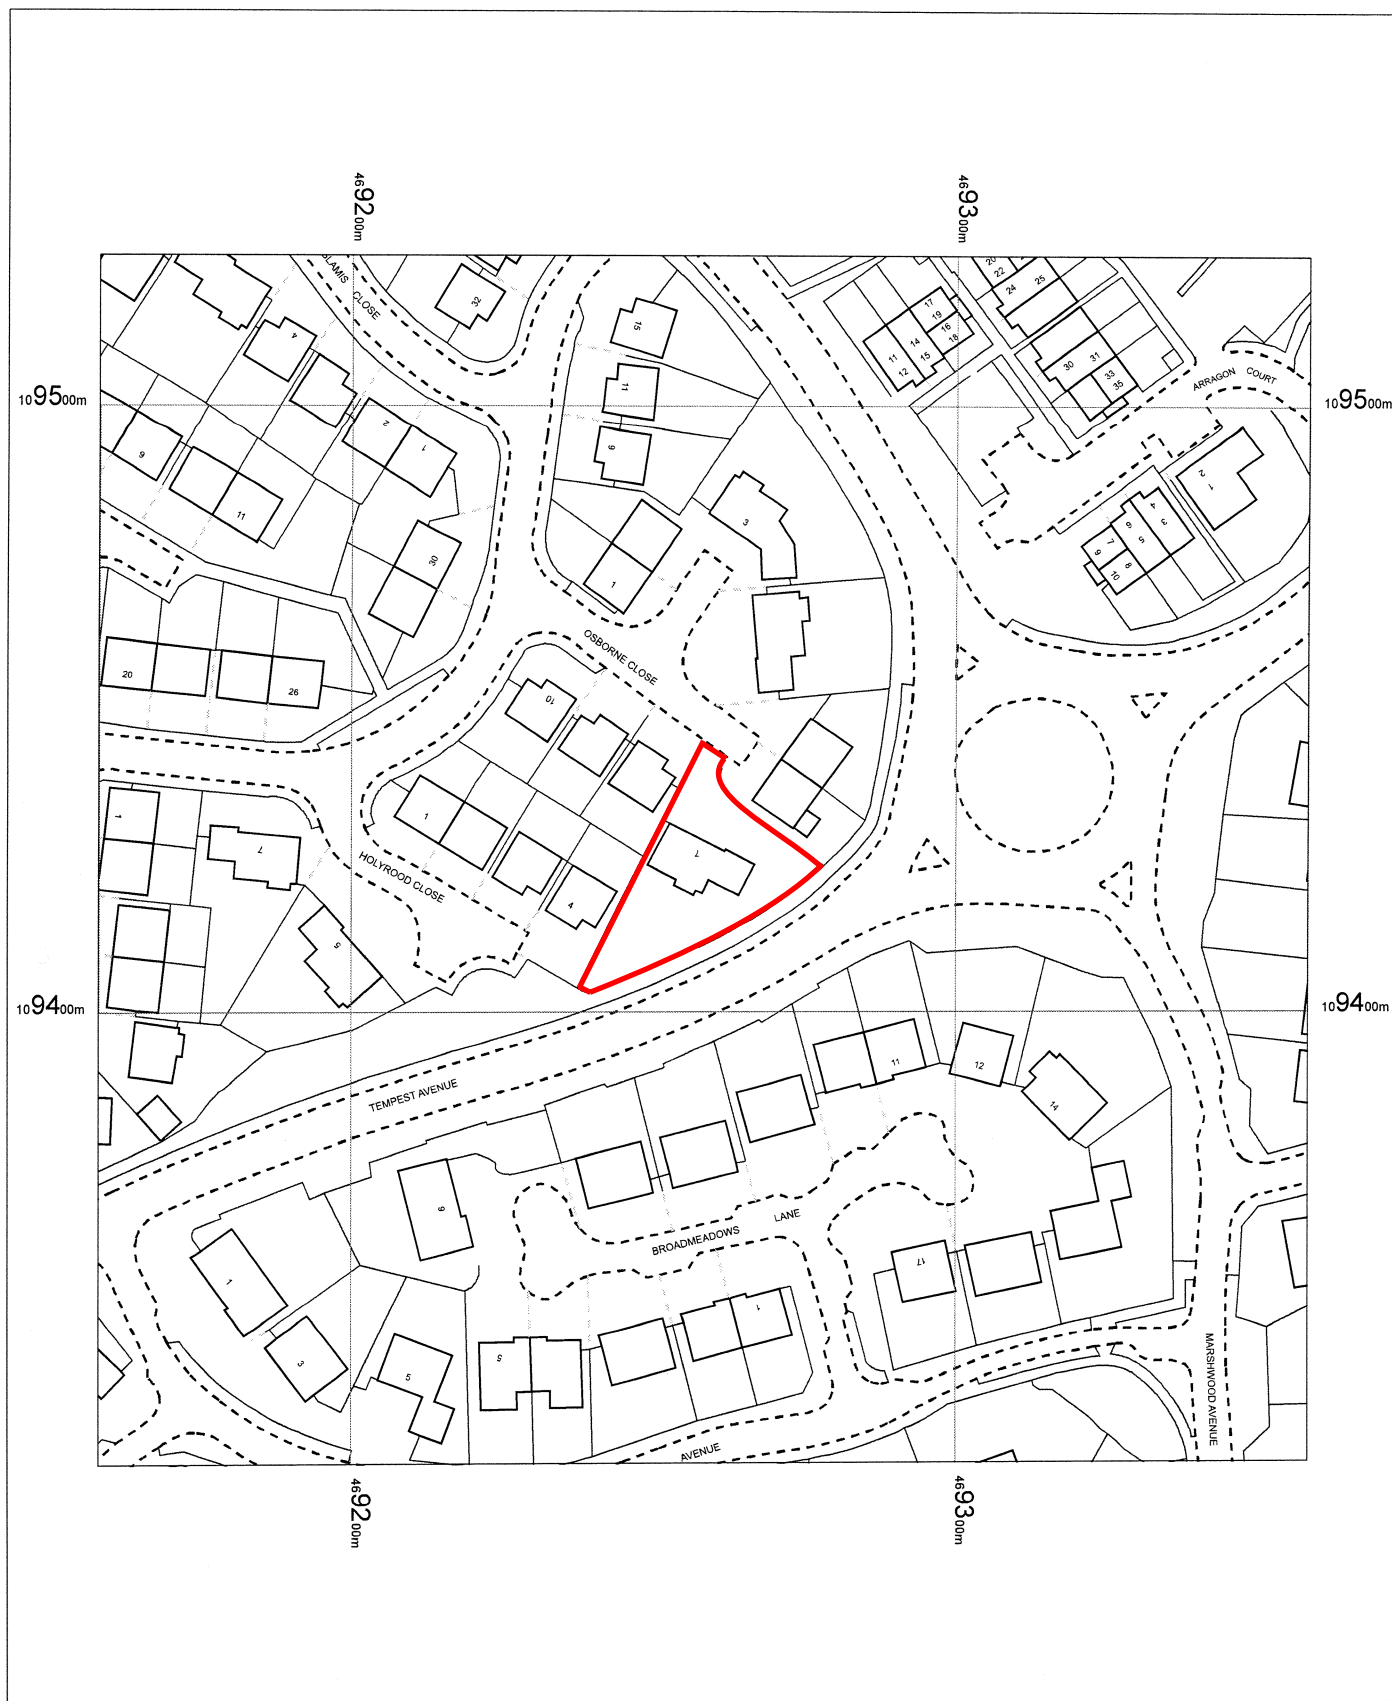

Mapping
sourced from



BLACKWELL'S
www.blackwellmapping.co.uk

TEL: 0114 268 7658
maps.sheffield@blackwell.co.uk