




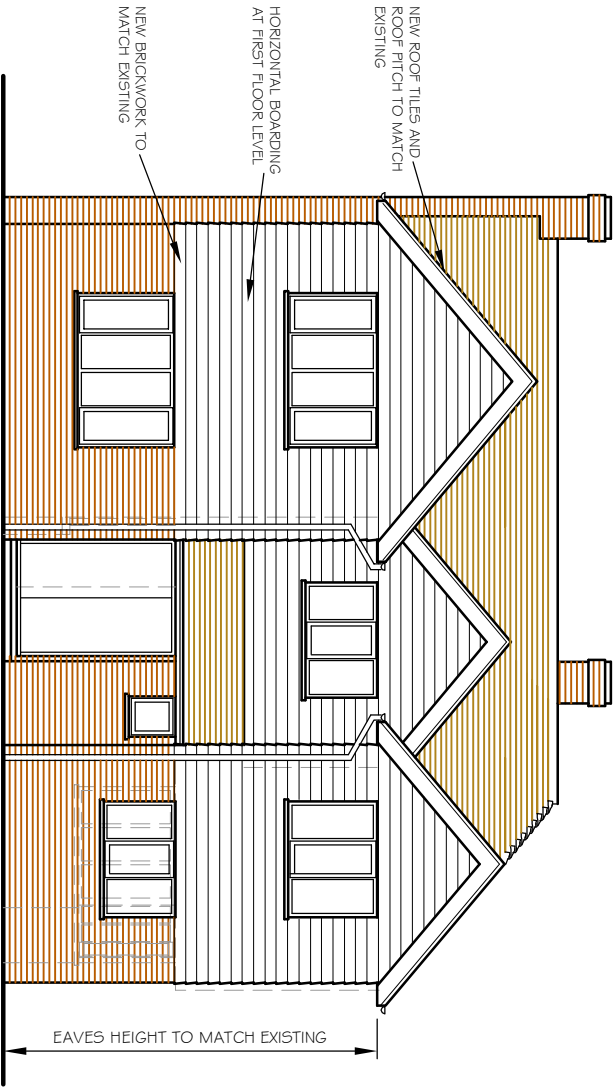


PROPOSED FRONT (NORTH
WEST) ELEVATION

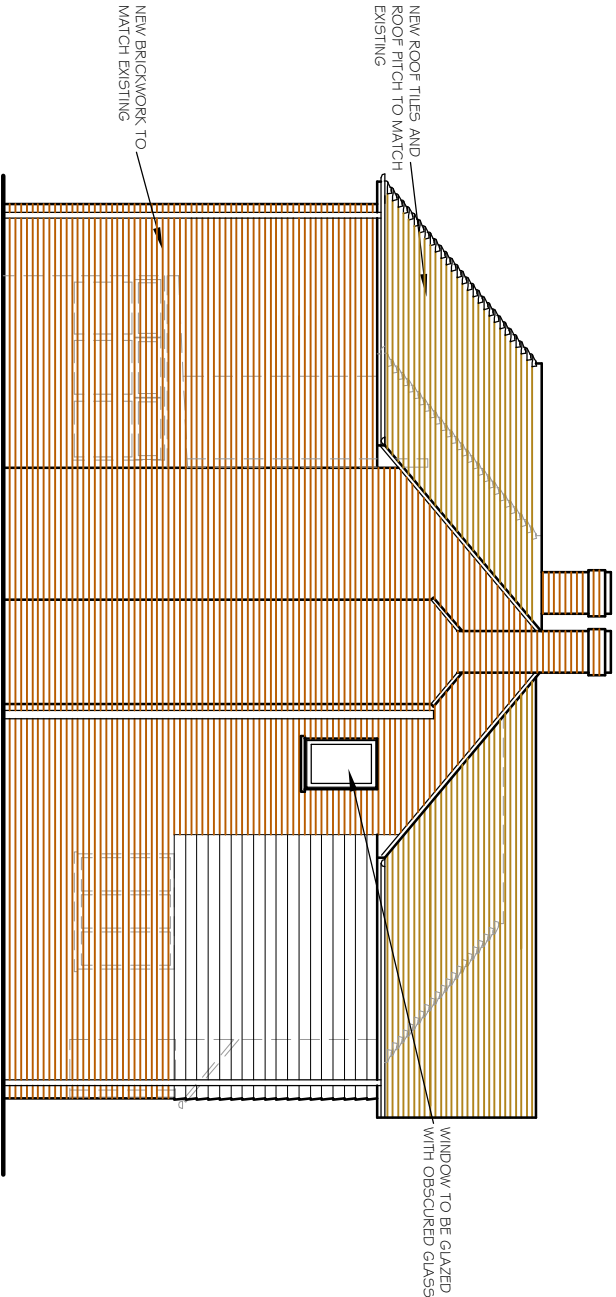


PROPOSED SIDE (NORTH
EAST) ELEVATION

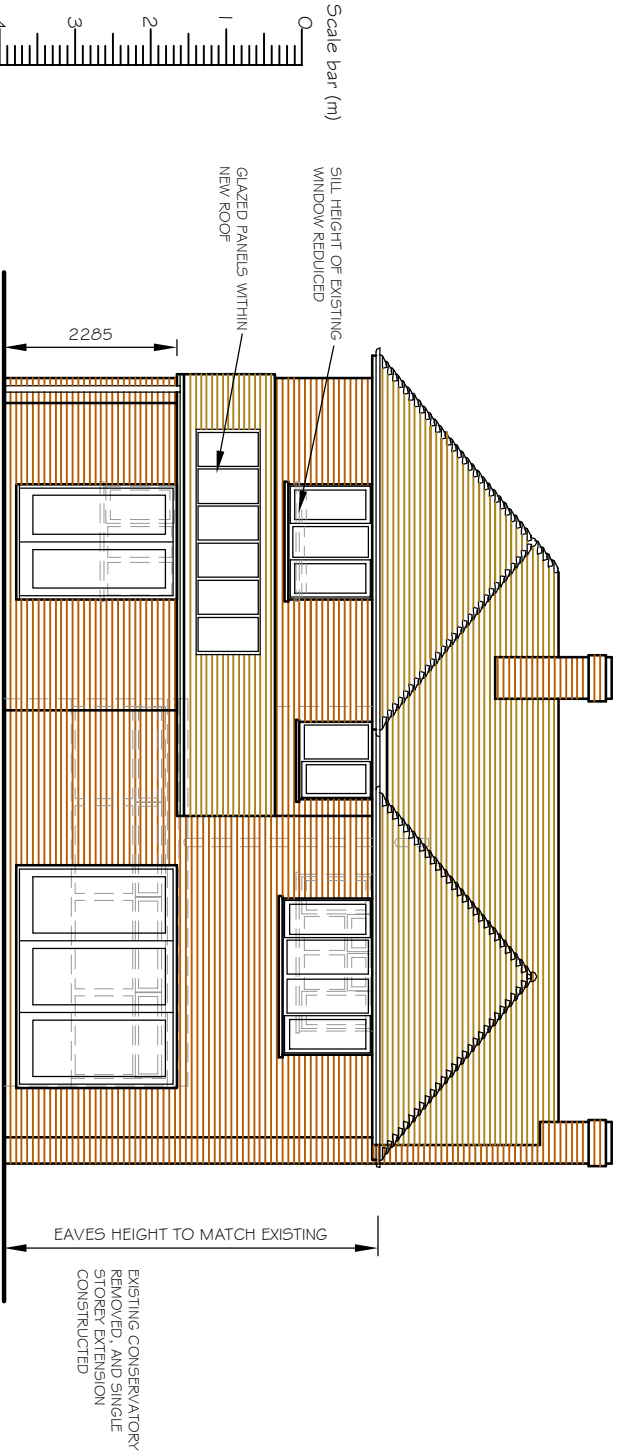

PROPOSED REAR (SOUTH
EAST) ELEVATION

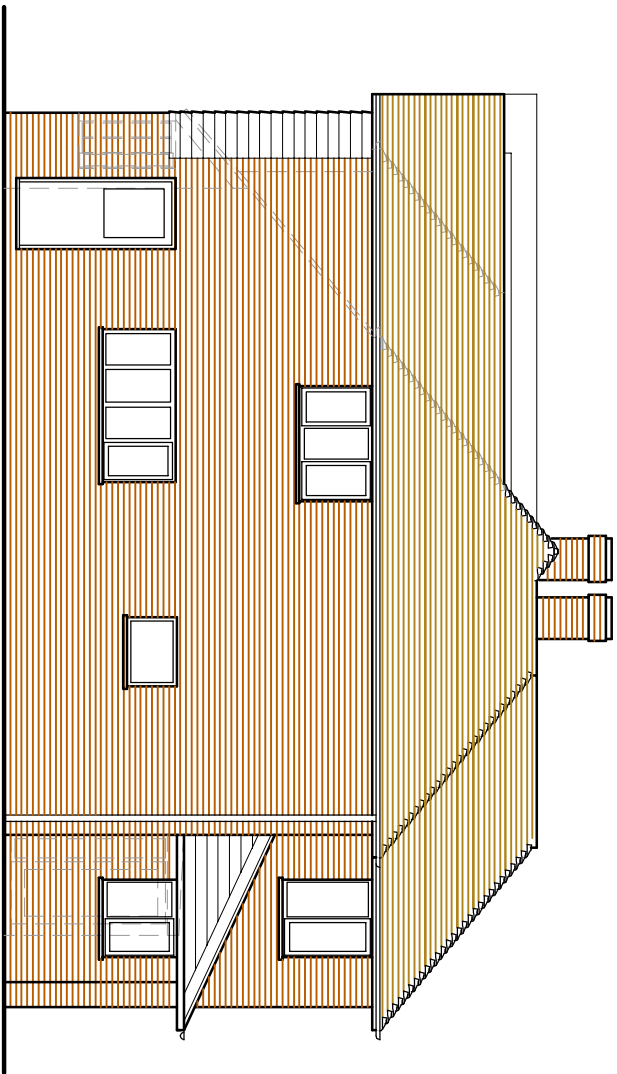

PROPOSED SIDE (SOUTH
WEST) ELEVATION

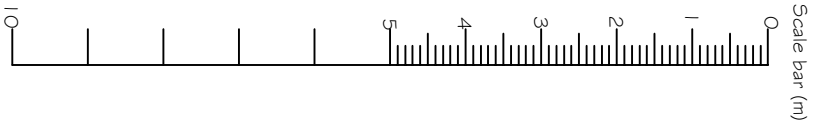

NOTES
WRITTEN DIMENSIONS TO BE TAKEN IN PREFERENCE TO SCALE, AND
ARE TO BE CHECKED ON SITE PRIOR TO COMMENCING WORK.
THIS DRAWING IS TO BE READ IN CONJUNCTION WITH ALL OTHER
DOCUMENTS RELATING TO THIS PROJECT.
ANY DISCREPANCIES ARE TO BE REFERRED IMMEDIATELY TO THE
PROJECT DESIGNER.
THIS DRAWING IS FOR INFORMATION ONLY AND SHOULD NOT BE USED OR
REPRODUCED WITHOUT PERMISSION.
IT IS THE CONTRACTOR'S RESPONSIBILITY TO ENSURE COMPLIANCE
WITH THE BUILDING REGULATIONS.

DRAWING TITLE
PROPOSED ELEVATIONS

CLIENT
MR & MRS R BATT

SCALE 1:100@A3
DRAWN BY PLB
DATE SEP 14

PROJECT
38 WARBLINGTON ROAD
EMSWORTH
HAMPSHIRE

DWG NO 385/04

REV. B

PHIL BROWN
(ARCHITECTURAL SERVICES) LTD

10 Mantling Road
Littlehampton
West Sussex
BN17 5JY
Tel: 01903 715177
www.philbrownarch.co.uk