
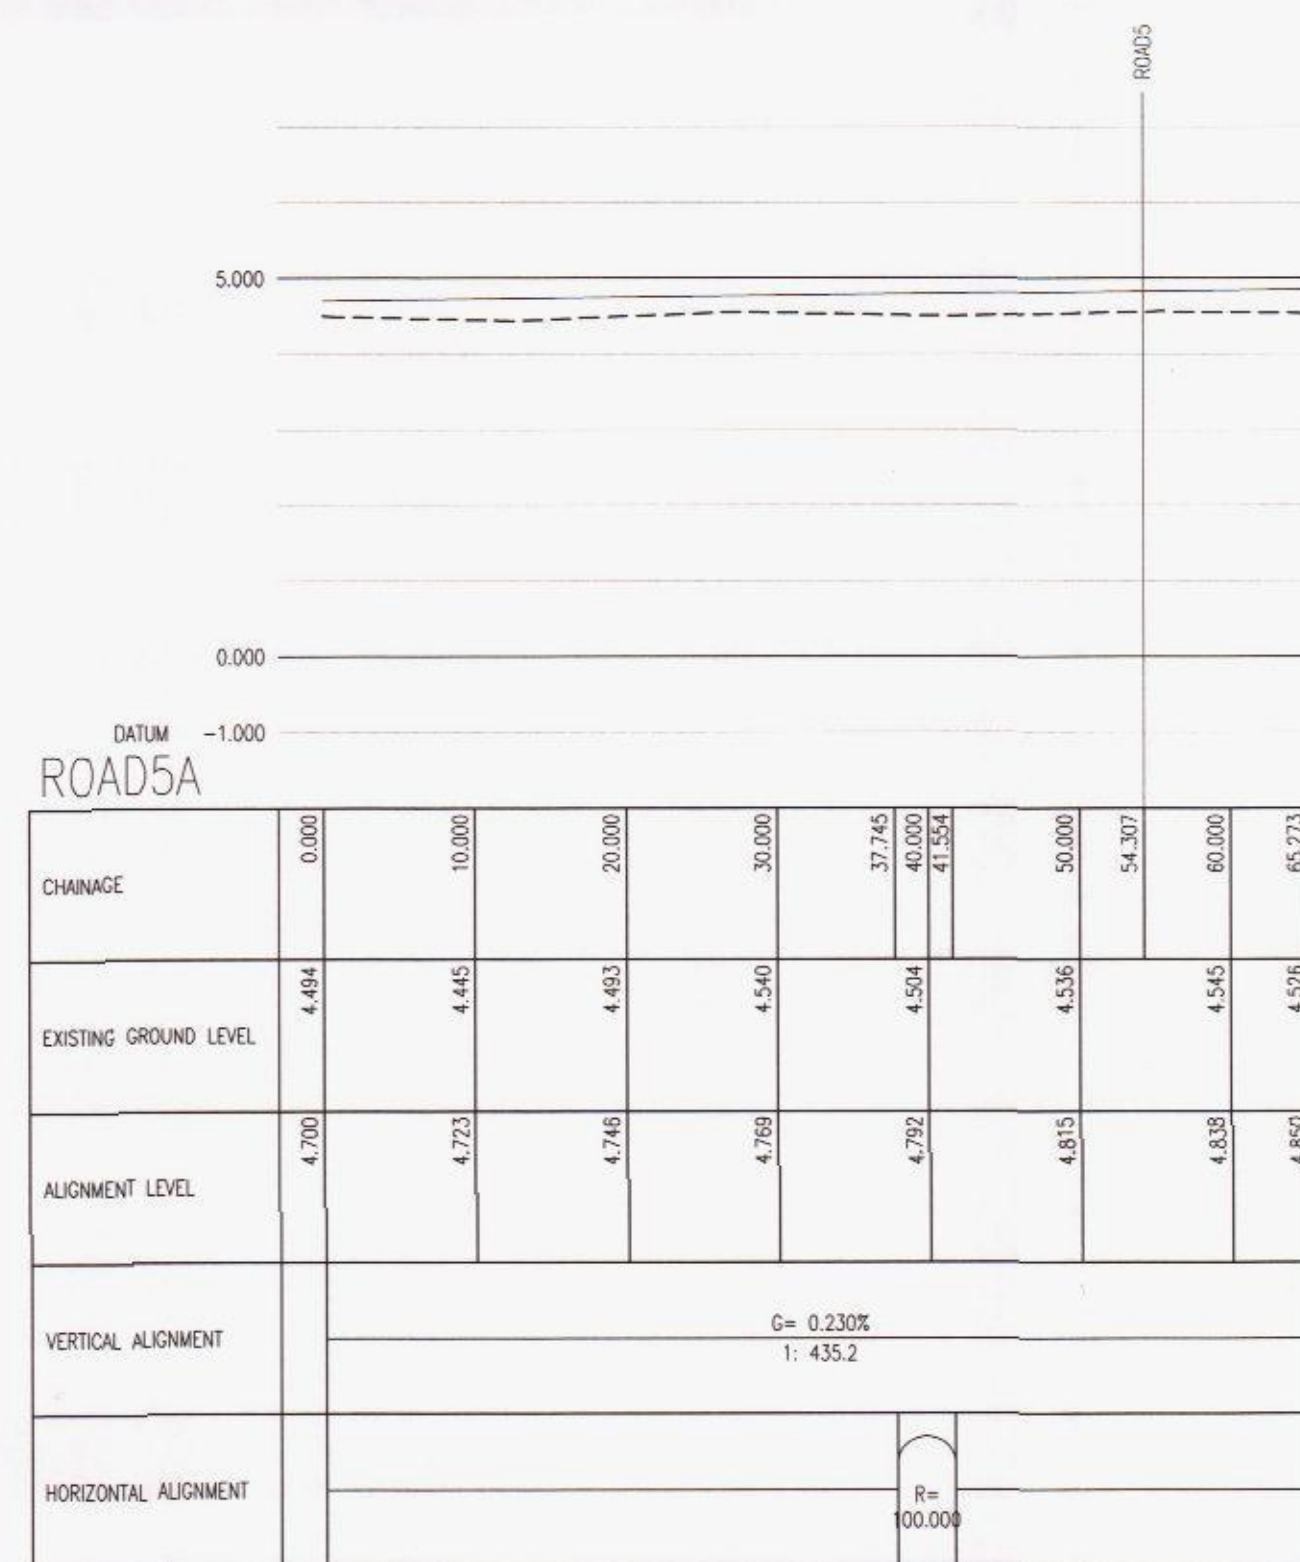
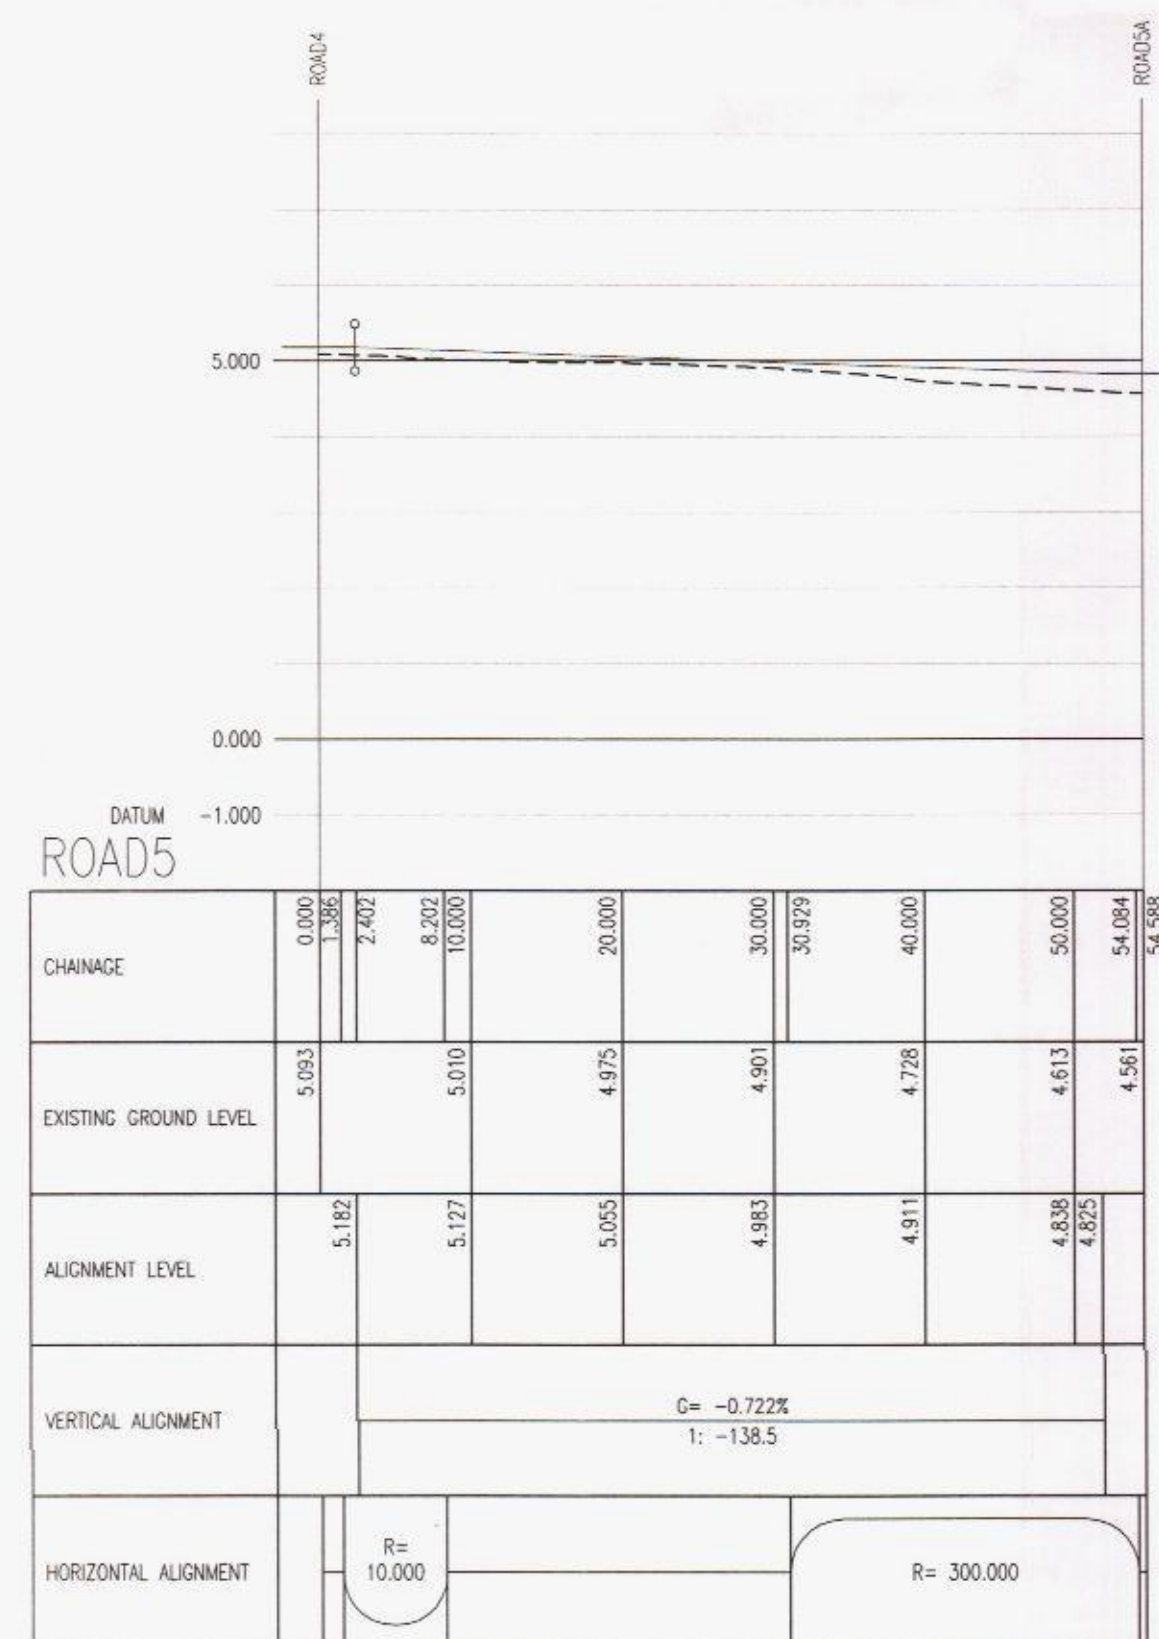
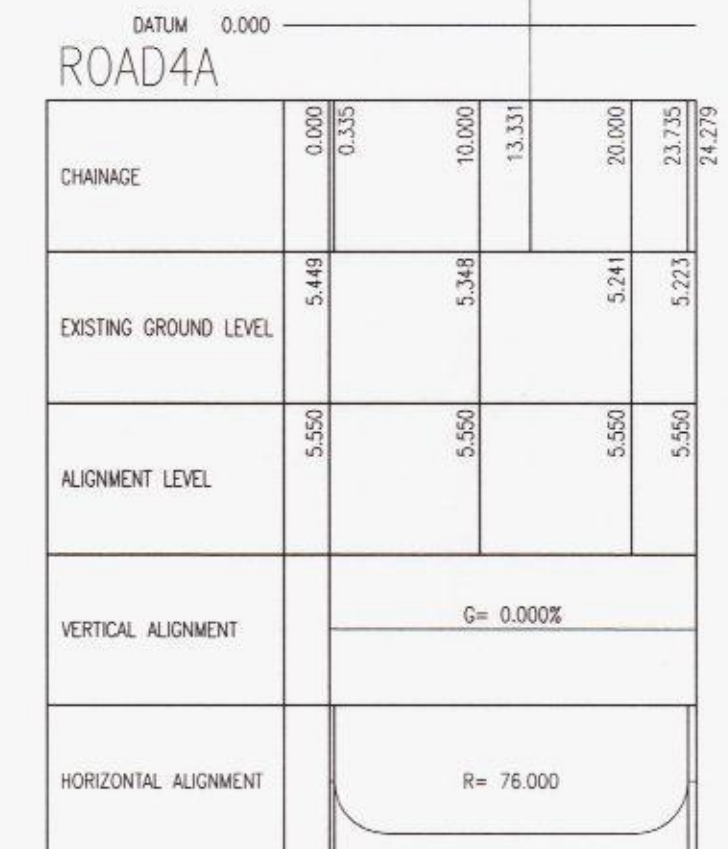


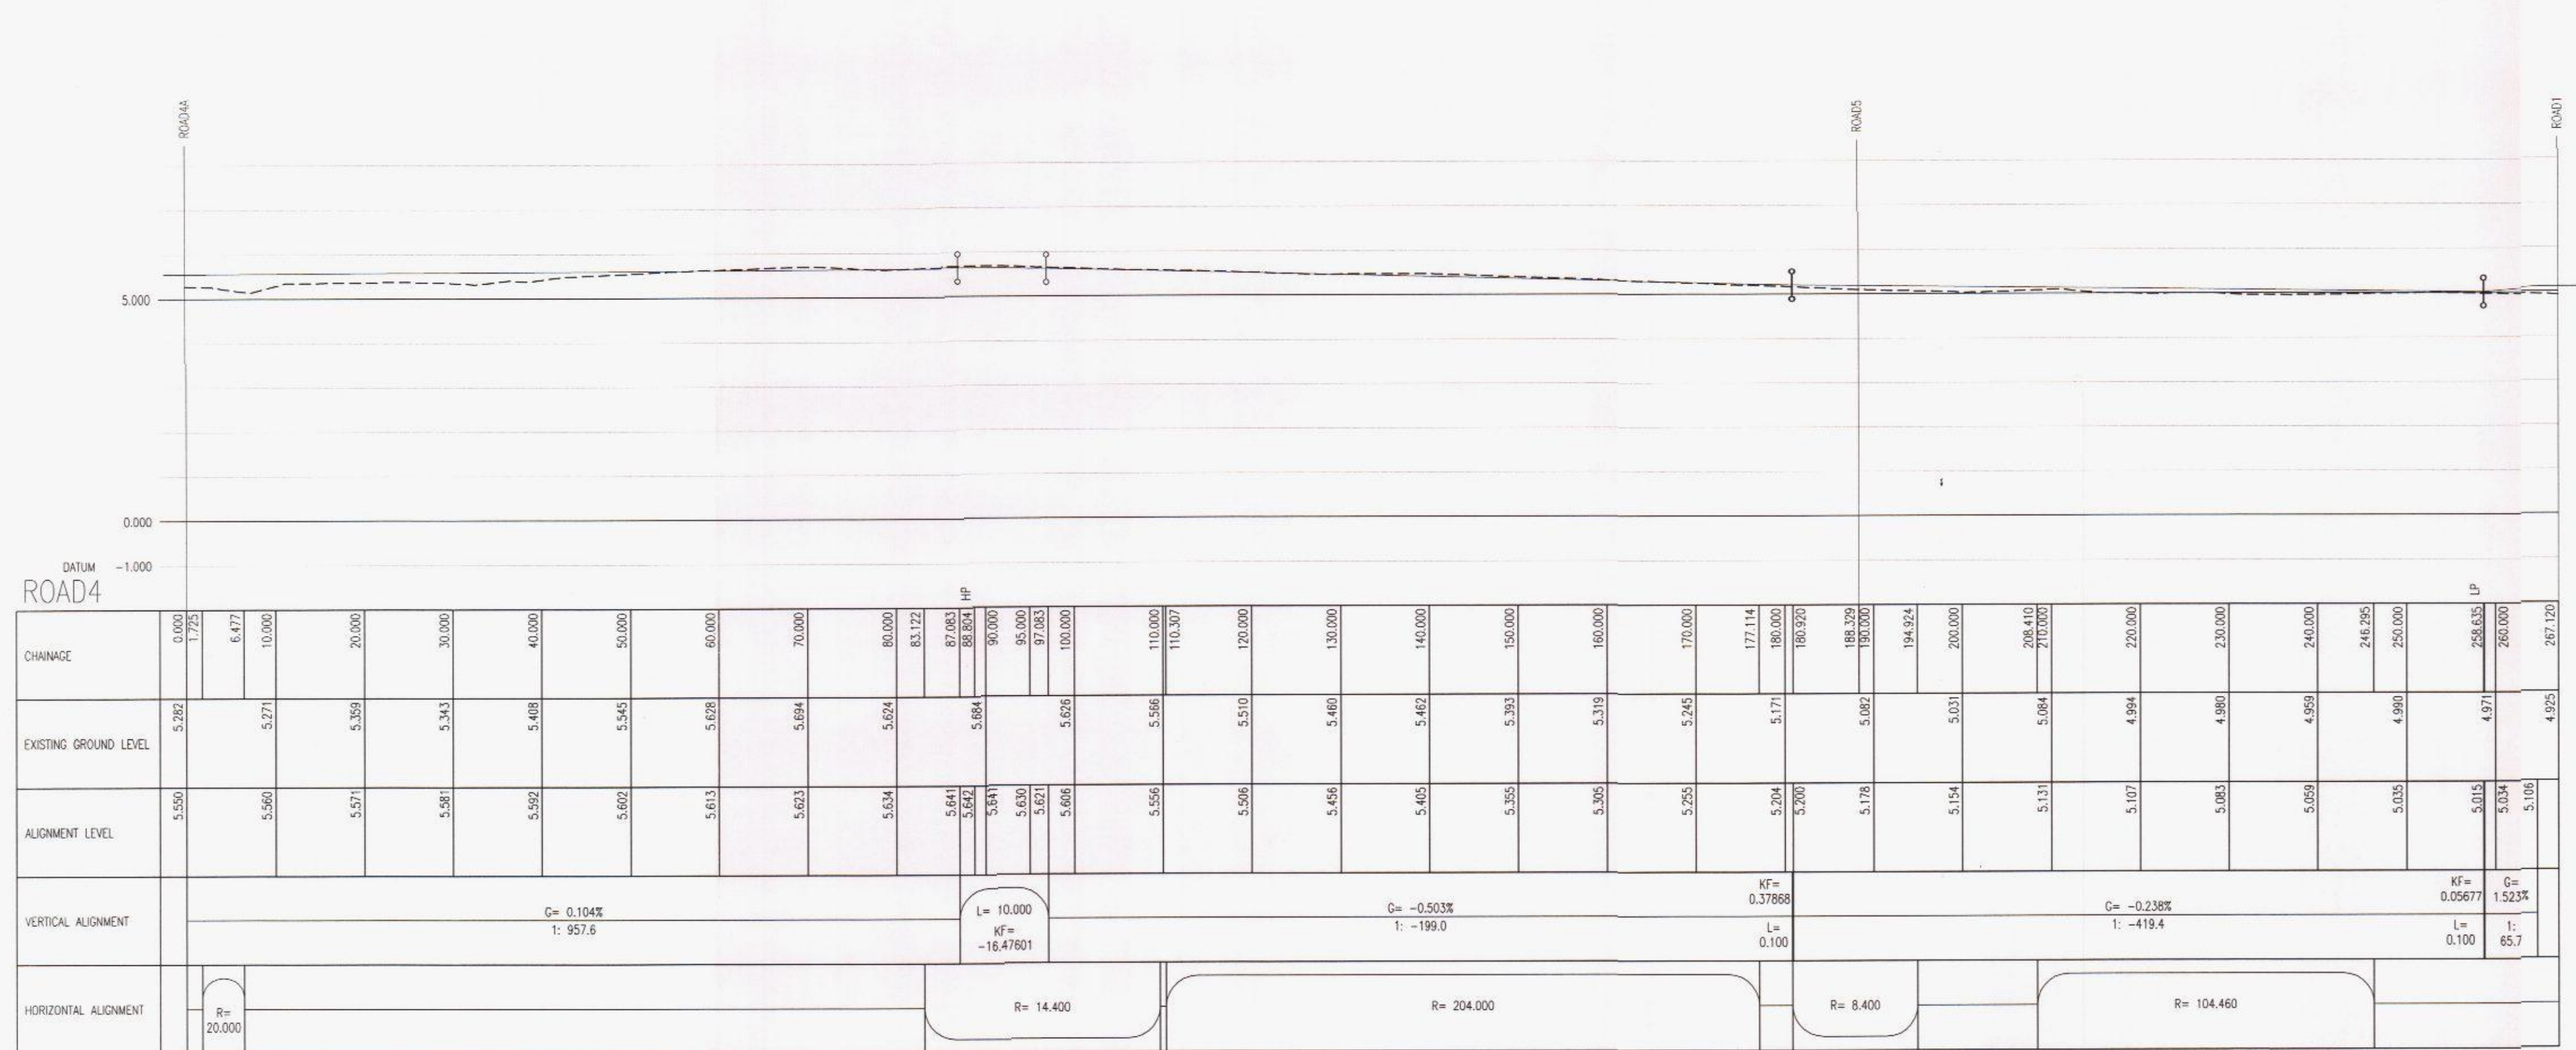

A MR 25/9/14 Construction issue		
© Copyright		
		YORK HOUSE EDISON PARK DORCAN WAY SWINDON WILTSHIRE SN3 3RB Tel : 01793 619965 Fax : 01793 619967
COLE EASDON CONSULTANTS		Web Site : www.ColeEasdon.com E-mail : cec@ColeEasdon.com
Client		
Bellway Homes (Wessex)		
Job Title		
Halyards Hayling Island Hampshire		HAVANT BOROUGH COUNCIL 03 OCT 2014 RECEIVED
PHASE 2		
Drawing Title		
Highway Longitudinal Sections Sheet 2 of 2		
Designed by:	Drawn by:	Checked by:
NSD	MR	AD
Date	Scale	
June 2014	H 1:500, V 1:100 @ A	
Dwg. No.		Rev.
4159/03/02		A