
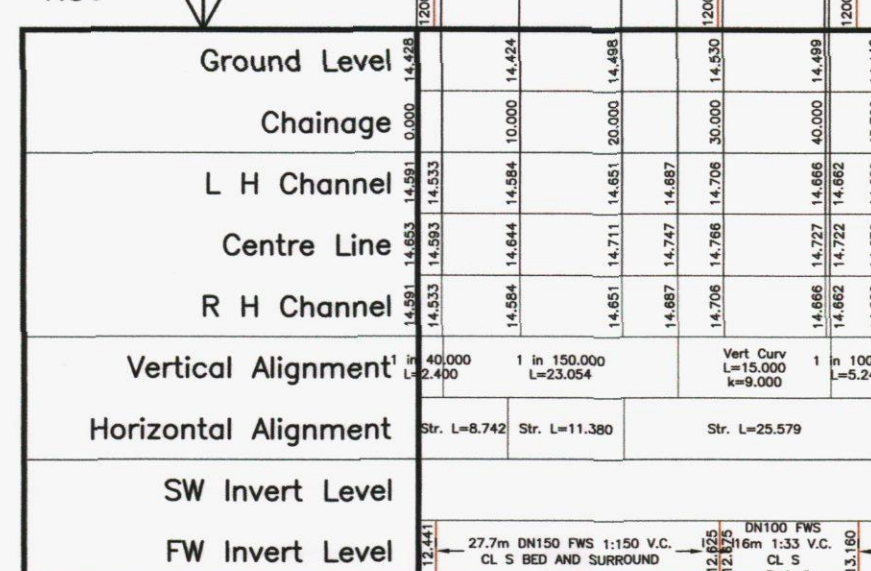
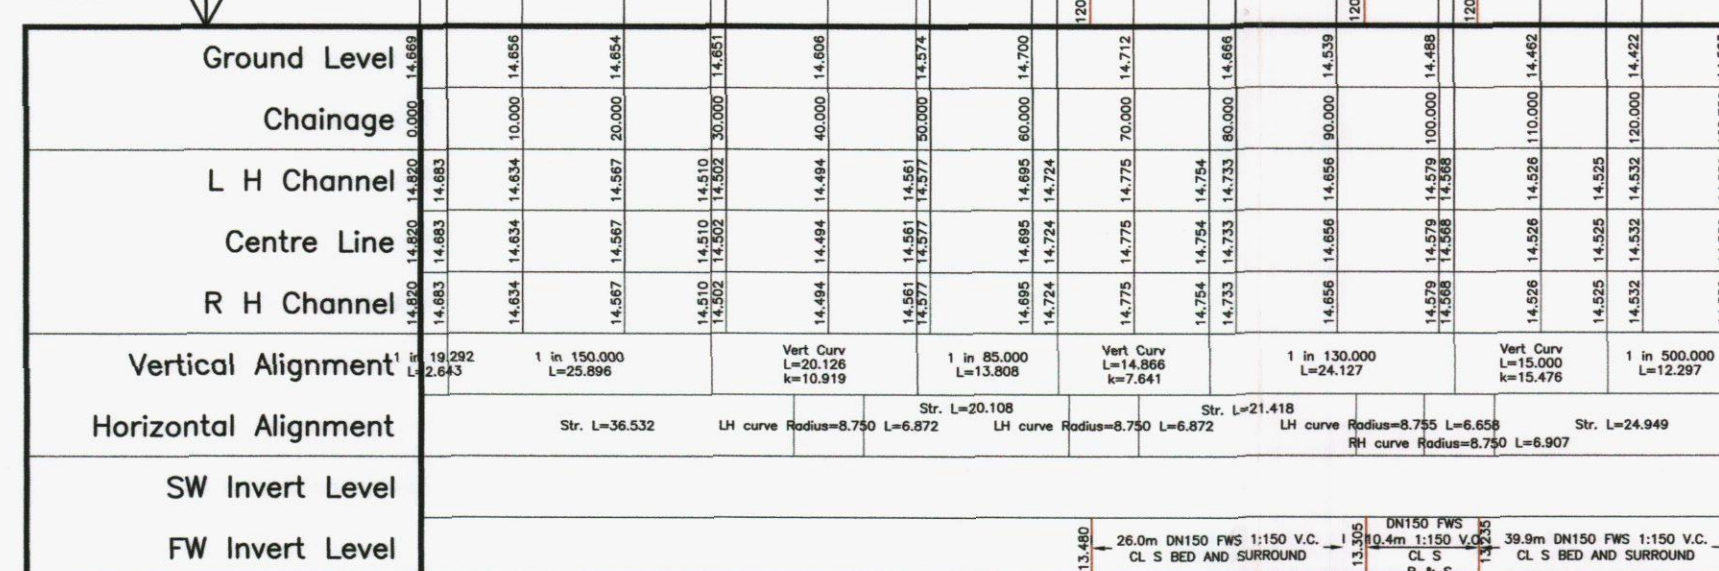
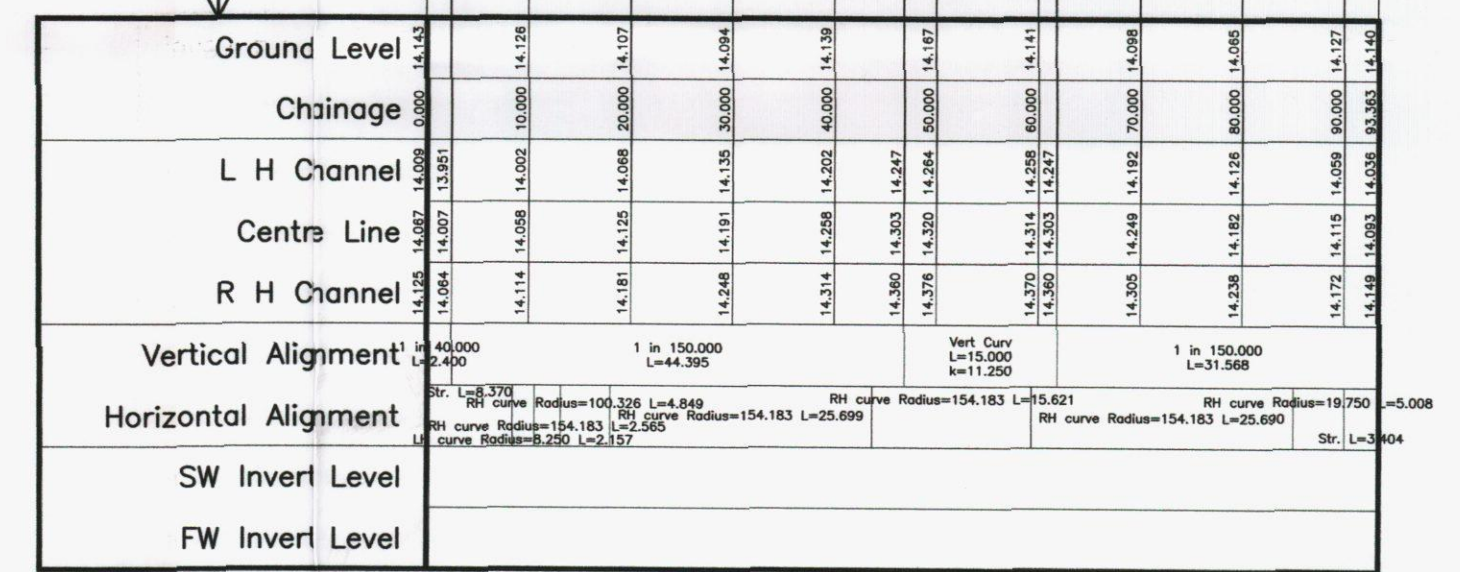
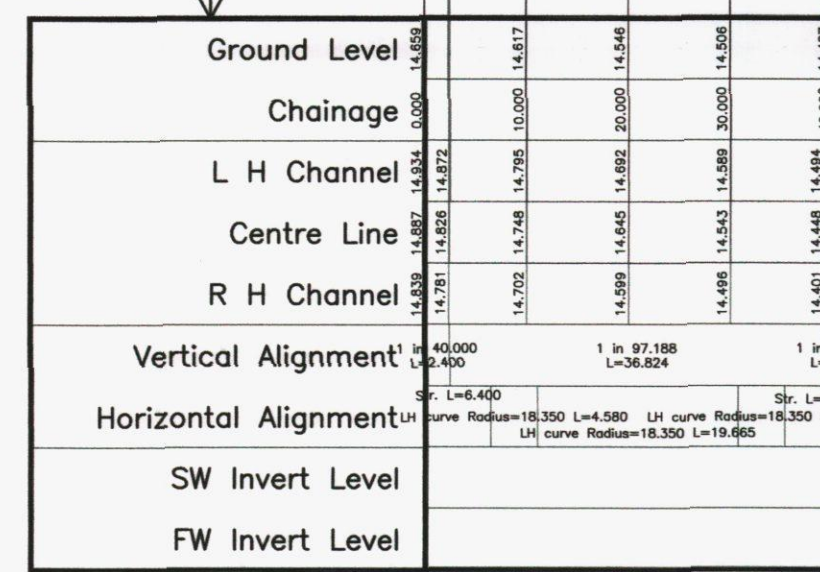
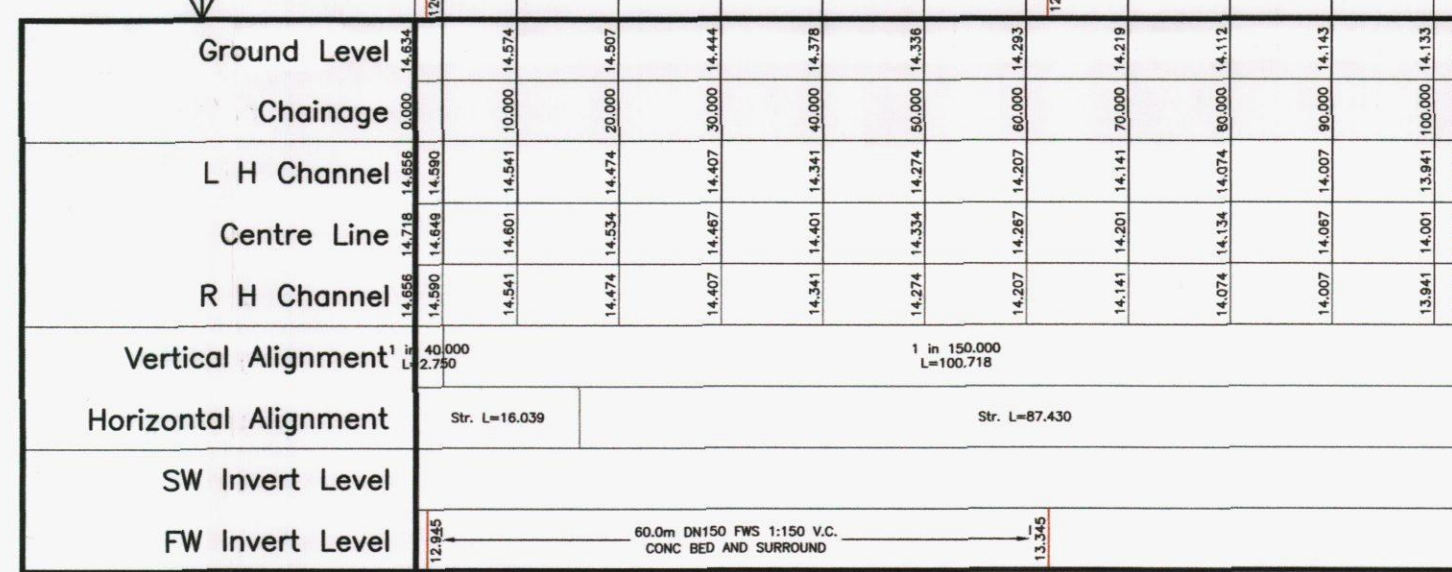
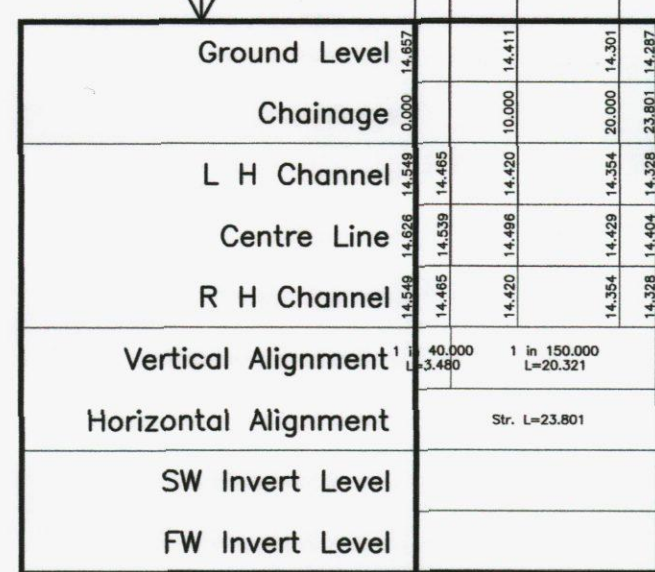
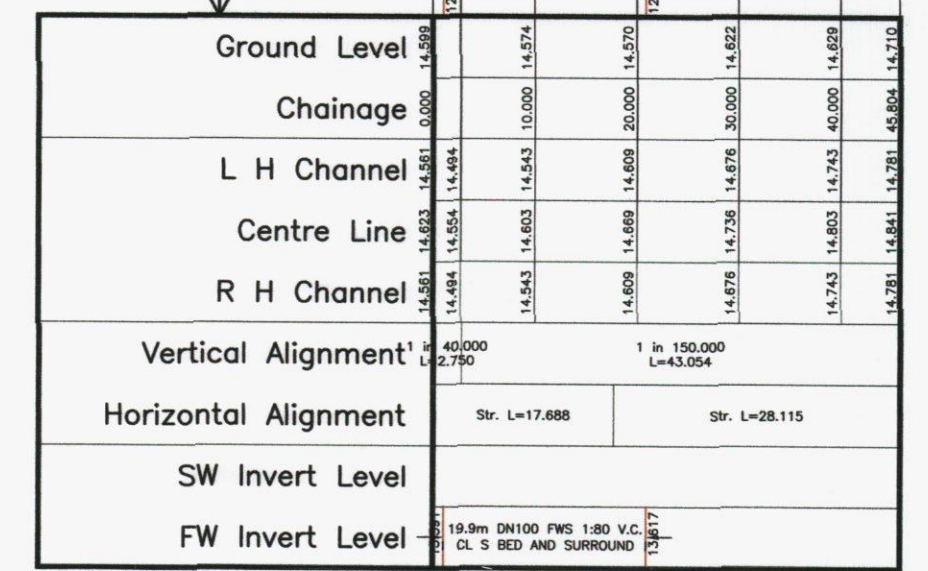
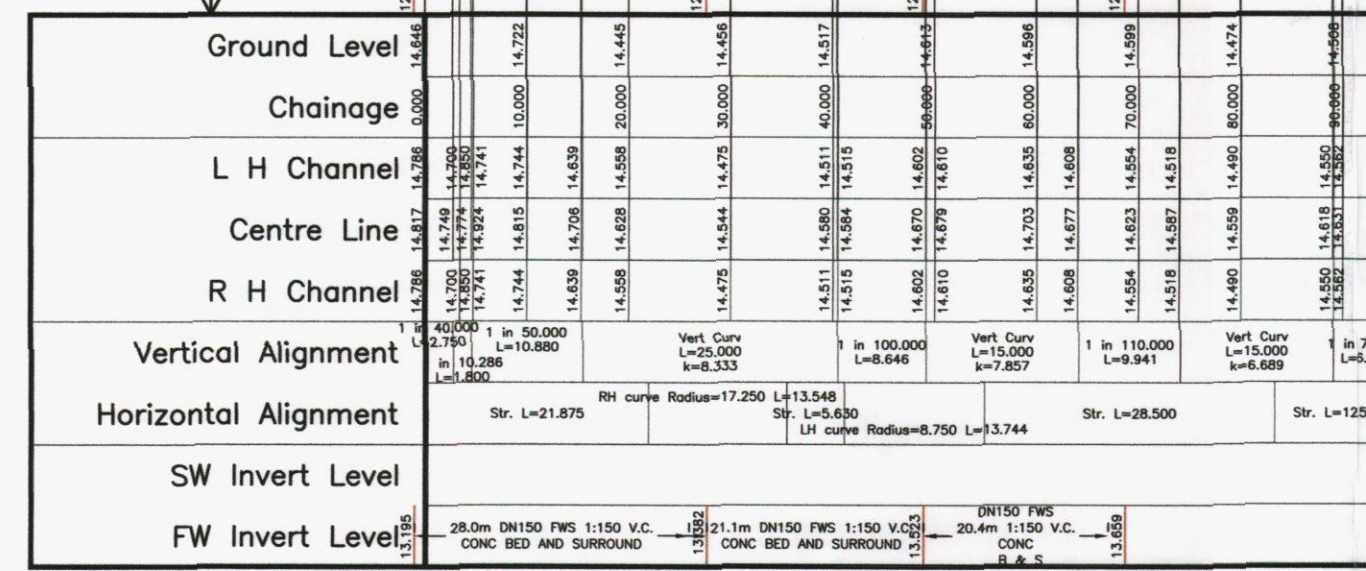


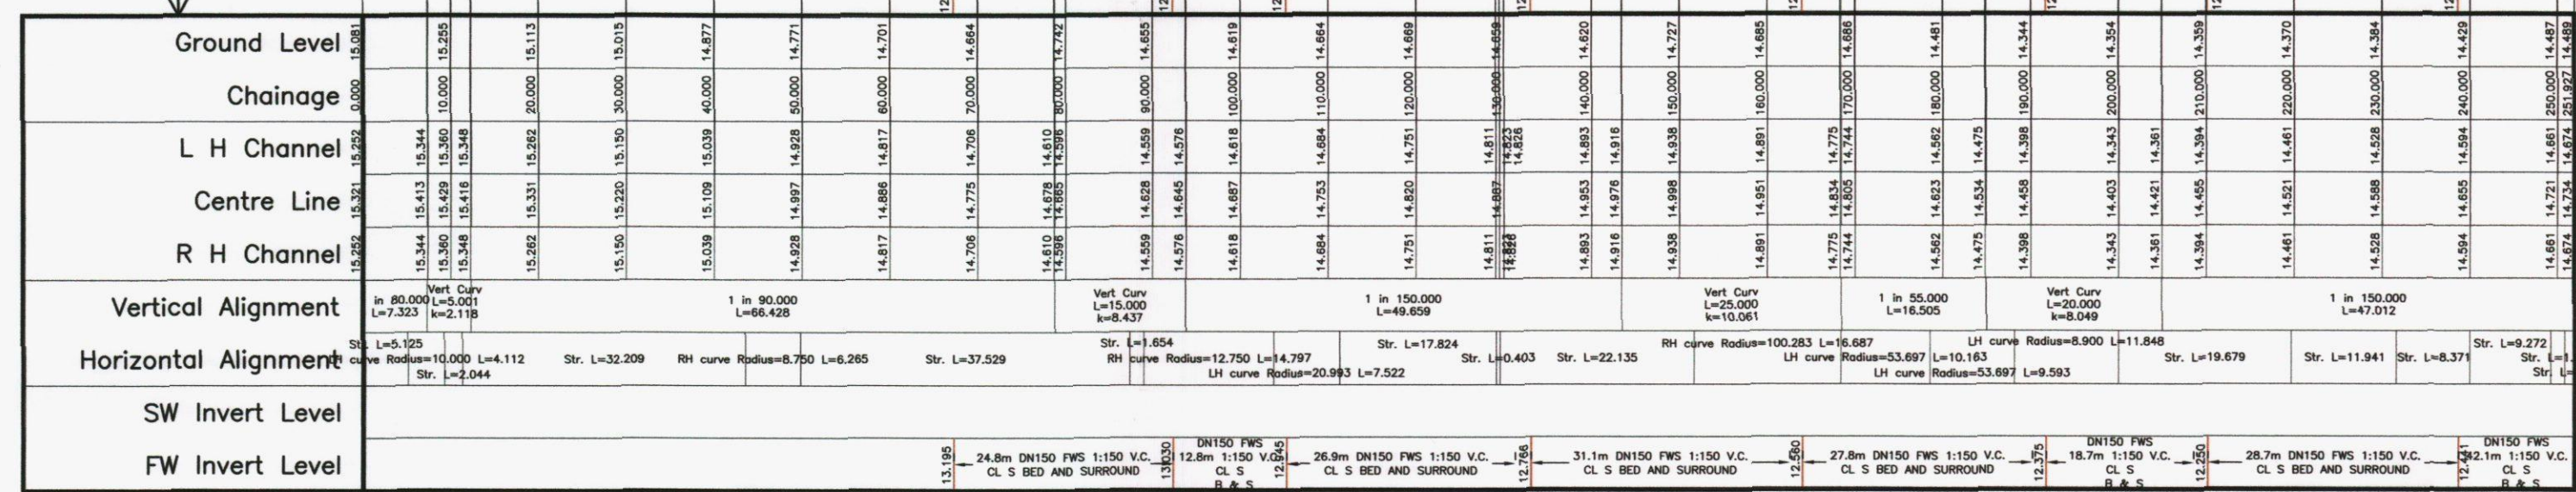

- HAVANT BOROUGH
COUNCIL
10 JAN 2014
RECEIVED

A		12-12-13		Final As & Grate drainage request to its built levels/gradient for F25,26,32,40,48		KTG
B		08-11-13		Revised to construction as requested by Client		KTG
REV. NO.		DATE		DESCRIPTION		INITIALS
Client						
						
MJA CONSULTING CIVIL AND STRUCTURAL ENGINEERS Monarch House, Barton Lane, Aldington, Oxon, OX14 2NB Tel: 01235 569731 Fax: 01235 523226 						
Project		Copesey Nursery Derwents				
Title		Longitudinal Sections				
Scale		1:500 A0		Drawing No.		
Checked		Aug 13		Drawing No.		
Drawn		Aug 13		4884:10		
Rev		B				