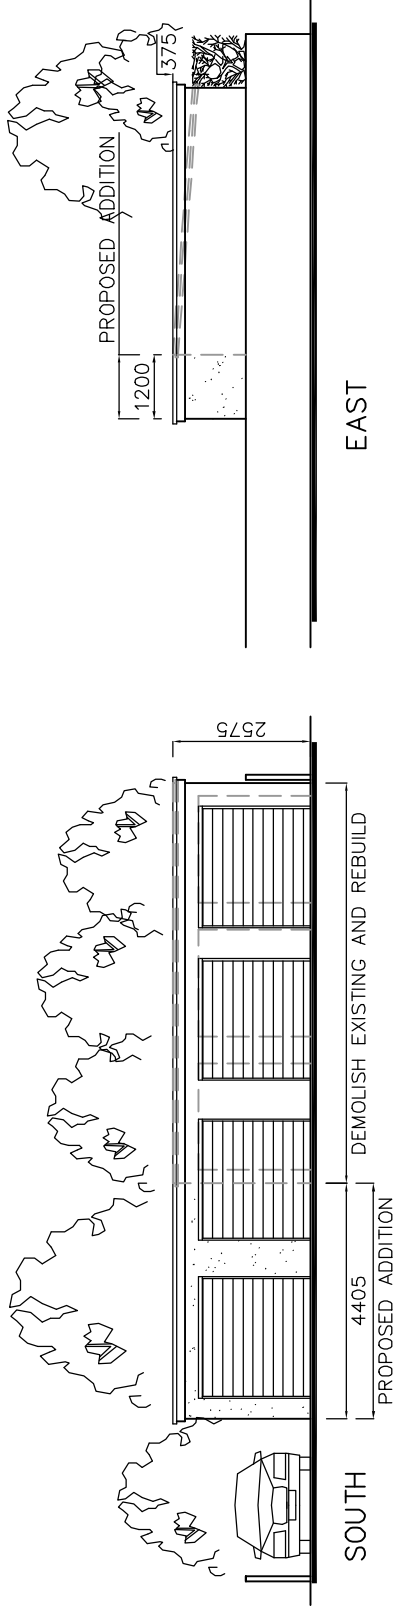


183 SOUTHWOOD RD.
HAYLING ISLAND

PROPOSED
ELEVATIONS

Revisions
A.
B.
C.

Scale A3 = 1:100
Drawn KML/JHL
Date 26/02/15

Martin Critchley
Chartered Architect
7 North Street
Havant, Hampshire, PO9 1PW
023 92 474 919
critchleyarchitect@hotmail.com

1410-412⁰

metres

10

20

30