


All laps must be fully sealed.

Detail Issued For Guidance Only,
Designer's Approval Required

Site construction sequencing should be assessed before the appropriate Visqueen Standard Detail is selected & approved by the Designer

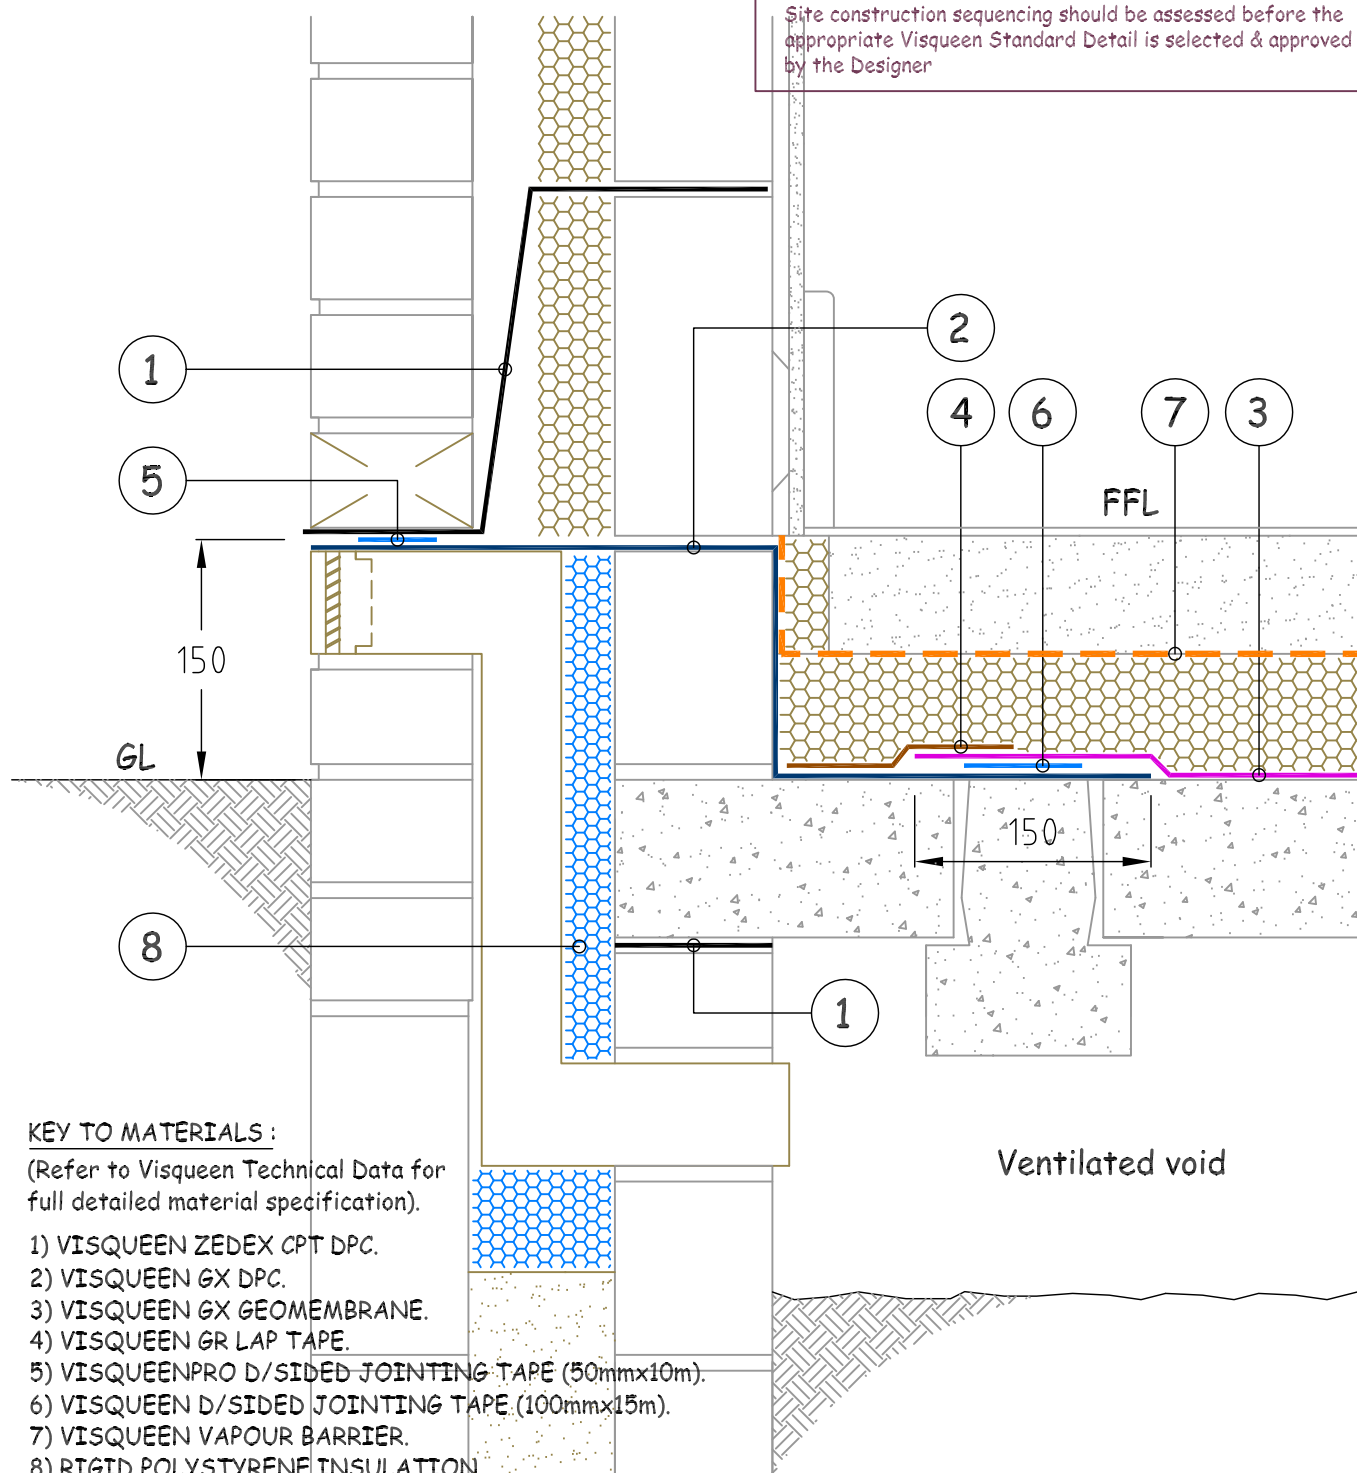

KEY TO MATERIALS :

(Refer to Visqueen Technical Data for full detailed material specification).

- 1) VISQUEEN ZEDEX CPT DPC.
- 2) VISQUEEN GX DPC.
- 3) VISQUEEN GX GEOMEMBRANE.
- 4) VISQUEEN GR LAP TAPE.
- 5) VISQUEENPRO D/SIDED JOINTING TAPE (50mmx10m).
- 6) VISQUEEN D/SIDED JOINTING TAPE (100mmx15m).
- 7) VISQUEEN VAPOUR BARRIER.
- 8) RIGID POLYSTYRENE INSULATION.

NB: DO NOT SCALE - USE FIGURED DIMENSIONS ONLY.

Ventilated void



Visqueen Building Products

Contact Technical Support :

t : 0333 2026800

f : 0870 8508169

e : enquiries@visqueenbuilding.co.uk

www.visqueenbuilding.co.uk

Project: Standard Detail : Suspended Slab - Typical Edge Detail - Option 1.

Drawing No.- GX-01.

Date.- 11/11.

Scale.- NTS.

© COPYRIGHT
RESERVED.