


PHYSICAL SCALE IN METERS @ 1:100

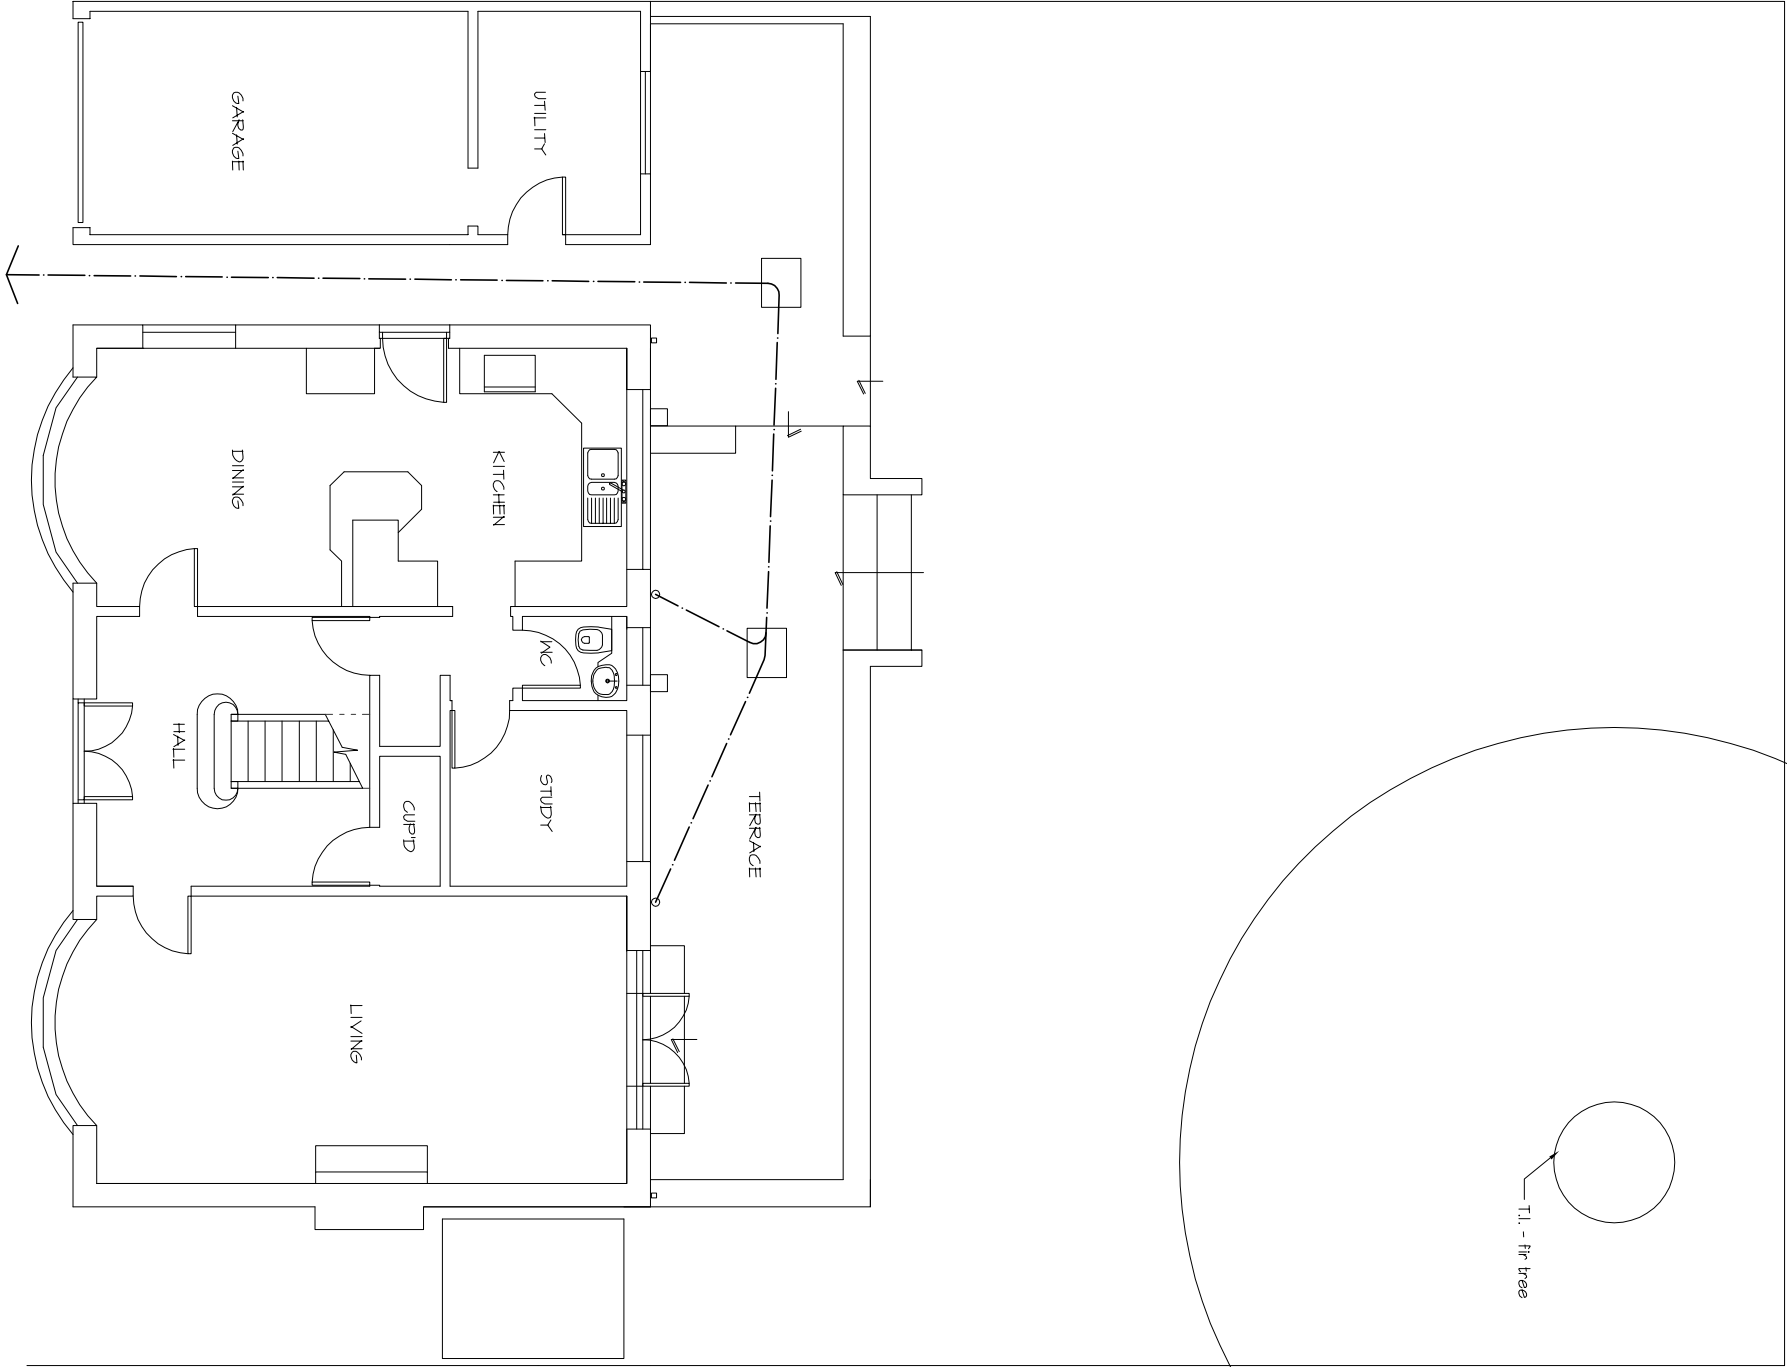

NOTES:
This drawing has been produced solely for PLANNING/DESIGN.
Do not Scale from this Drawing except for planning purposes.
Any drainage shown is presumed and to be checked on site before commencement of works.
This drawing is the copyright of MF Designs Ltd.

Existing Ground

EXISTING SURVEY - Claremont, Western Avenue, Emsworth. PO10 7LP



mf designs ltd
Chartered Architects



52 King Street • Emsworth • Hampshire • PO10 7AZ
Director: Martin Farrer RIBA • Co Registration No.4507379
Date: July 2014
Scale: 1:100

Job No: 3104
Drg No: 100

01243 377766
admin@mfdesigns.org.uk