




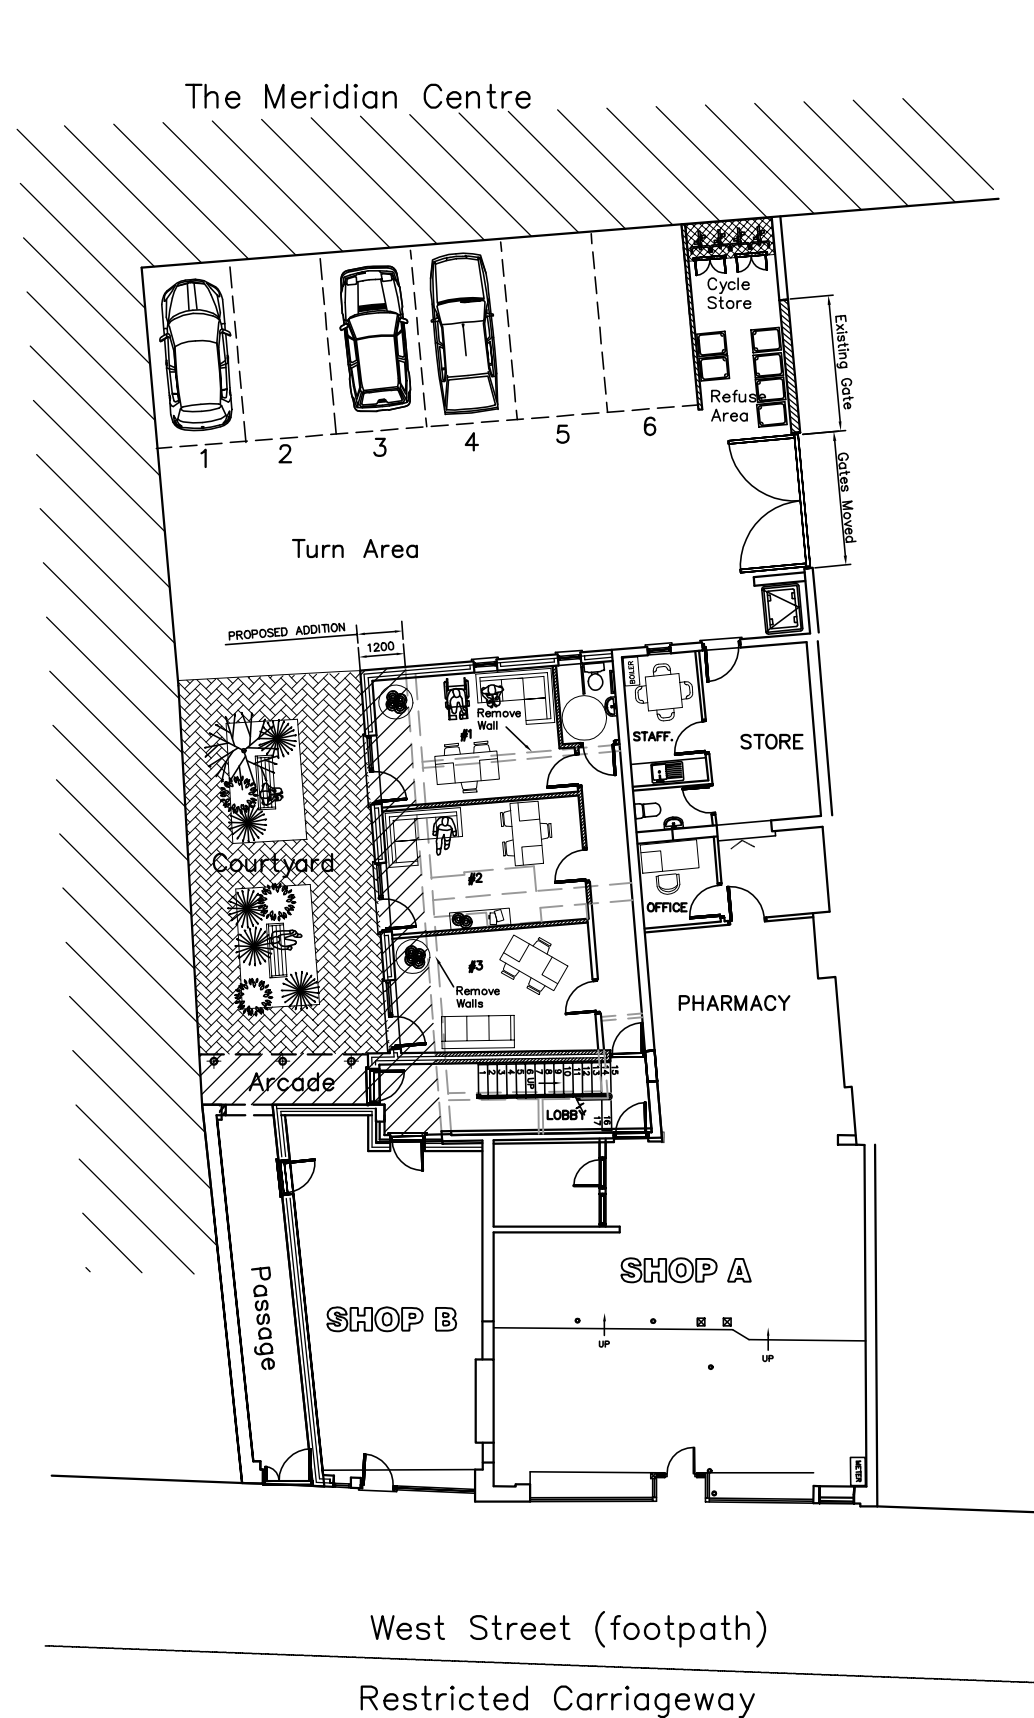

GROUND

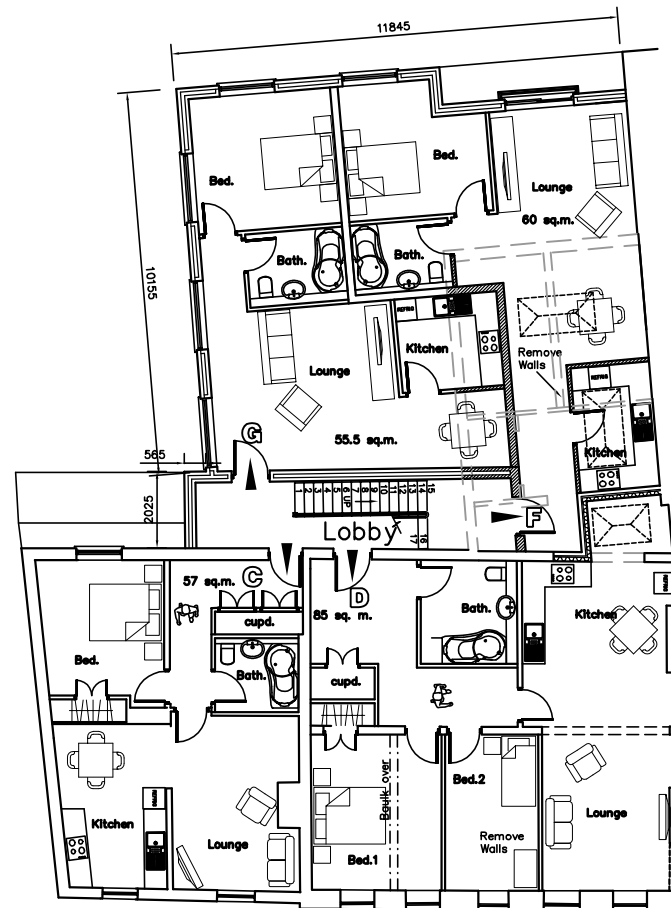


FIRST

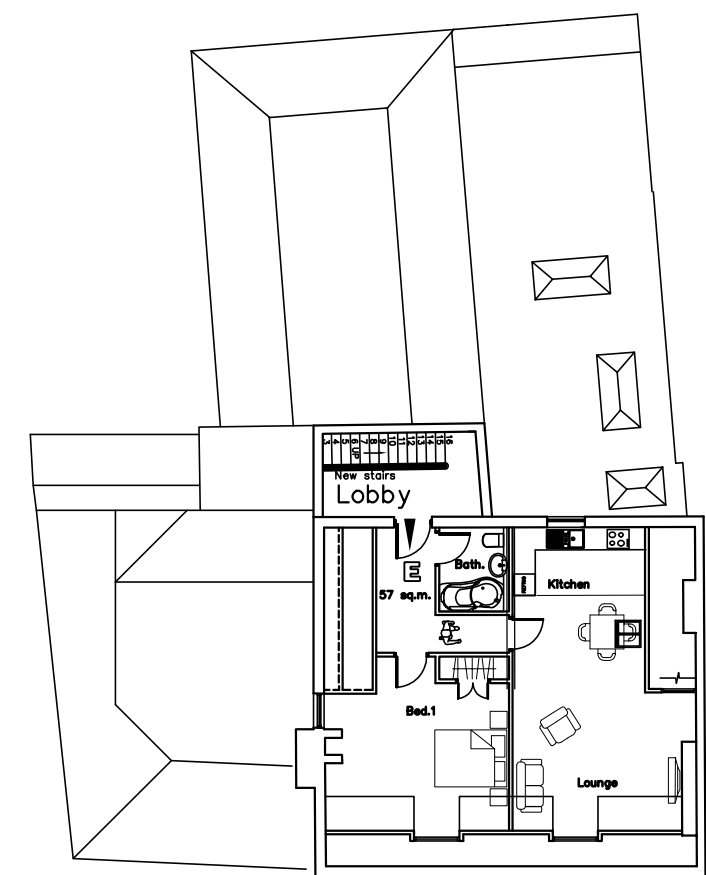

SECOND

Davies Pharmacy
West Street, Havant
P09 1PF

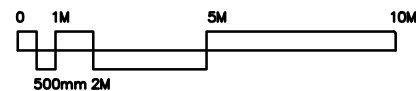

PROPOSED PLANS

Revisions
A. Planning revisions. 15/09/14
B.
C.

Martin Critchley
Chartered Architect
7 North Street
Havant, Hampshire, P09 1PW
023 92 474 919
critchleyarchitect@hotmail.com

Scale A1=1:100
Date 16/07/14
Drawn MHC/JHL

1317-312 ^A