


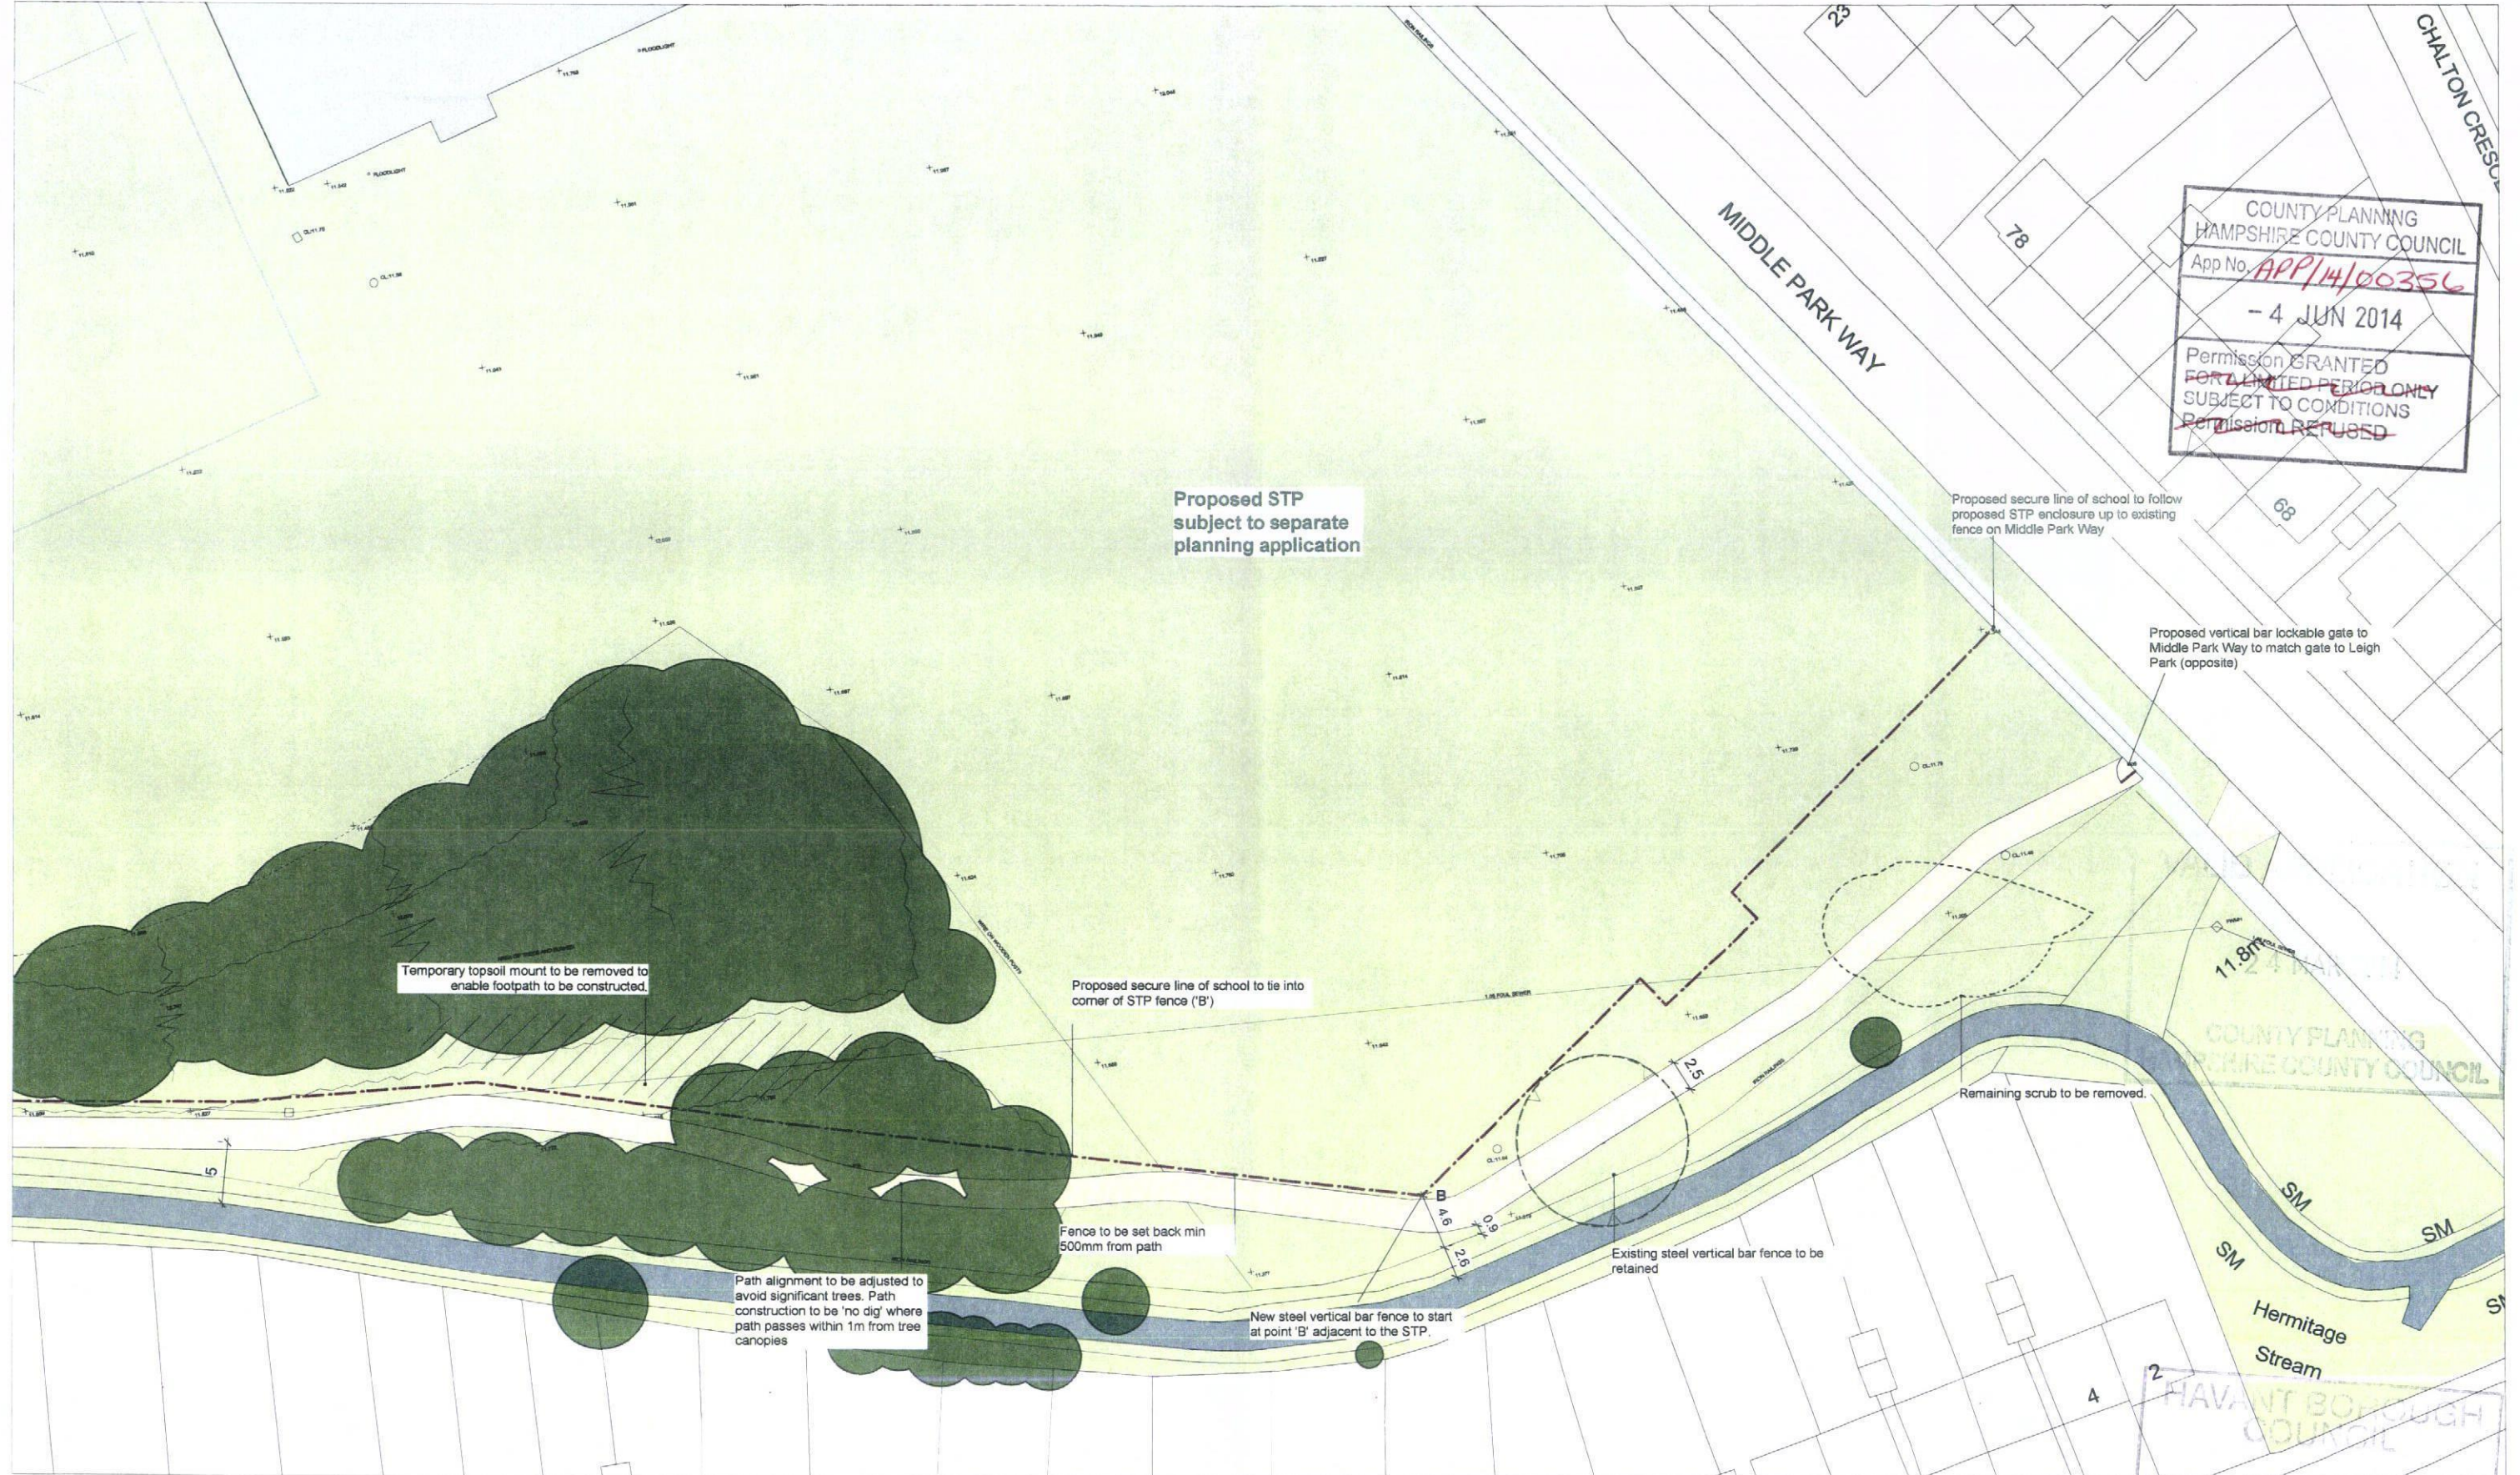

COUNTY PLANNING
HAMPSHIRE COUNTY COUNCIL
App No. **APP/14/00356**
- 4 JUN 2014
Permission GRANTED
~~FOR LIMITED PERIOD ONLY~~
SUBJECT TO CONDITIONS
~~Permission REFUSED~~

Proposed vertical bar lockable gate to Middle Park Way to match gate to Leigh Park (opposite)

Proposed secure line of school to follow proposed STP enclosure up to existing fence on Middle Park Way

Proposed STP subject to separate planning application

Temporary topsoil mound to be removed to enable footpath to be constructed

Proposed secure line of school to tie into corner of STP fence ('B')

Fence to be set back min 500mm from path

Path alignment to be adjusted to avoid significant trees. Path construction to be 'no dig' where path passes within 1m from tree canopies

New steel vertical bar fence to start at point 'B' adjacent to the STP

Existing steel vertical bar fence to be retained


Remaining scrub to be removed

- 5 JUN 2014
planning
RECEIVED



HCC Property Services,
Three Minsters House,
76 High Street, Winchester SO23 8UL.
tel: (01962) 847801

Resin bound gravel or similar
-buff with timber edges

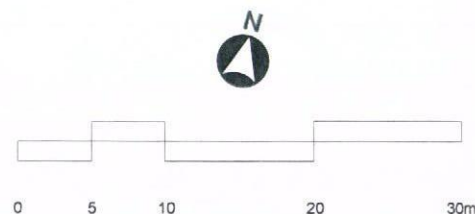

PROJECT Park Community School, Middle Park Way Havant				SHEET CONTENTS Proposed Footpath link from Park House Farm Way to Middle Park Way (East) Property Services			
SCALE 1:250@ A1 1:500@ A3		DATE 17/04/13	DRAWN. ARCTMR	CHKD.	DRAWING No. Y01330-L-202	FILE REF. CAD2/P10178 ParkSTP	REVISION