
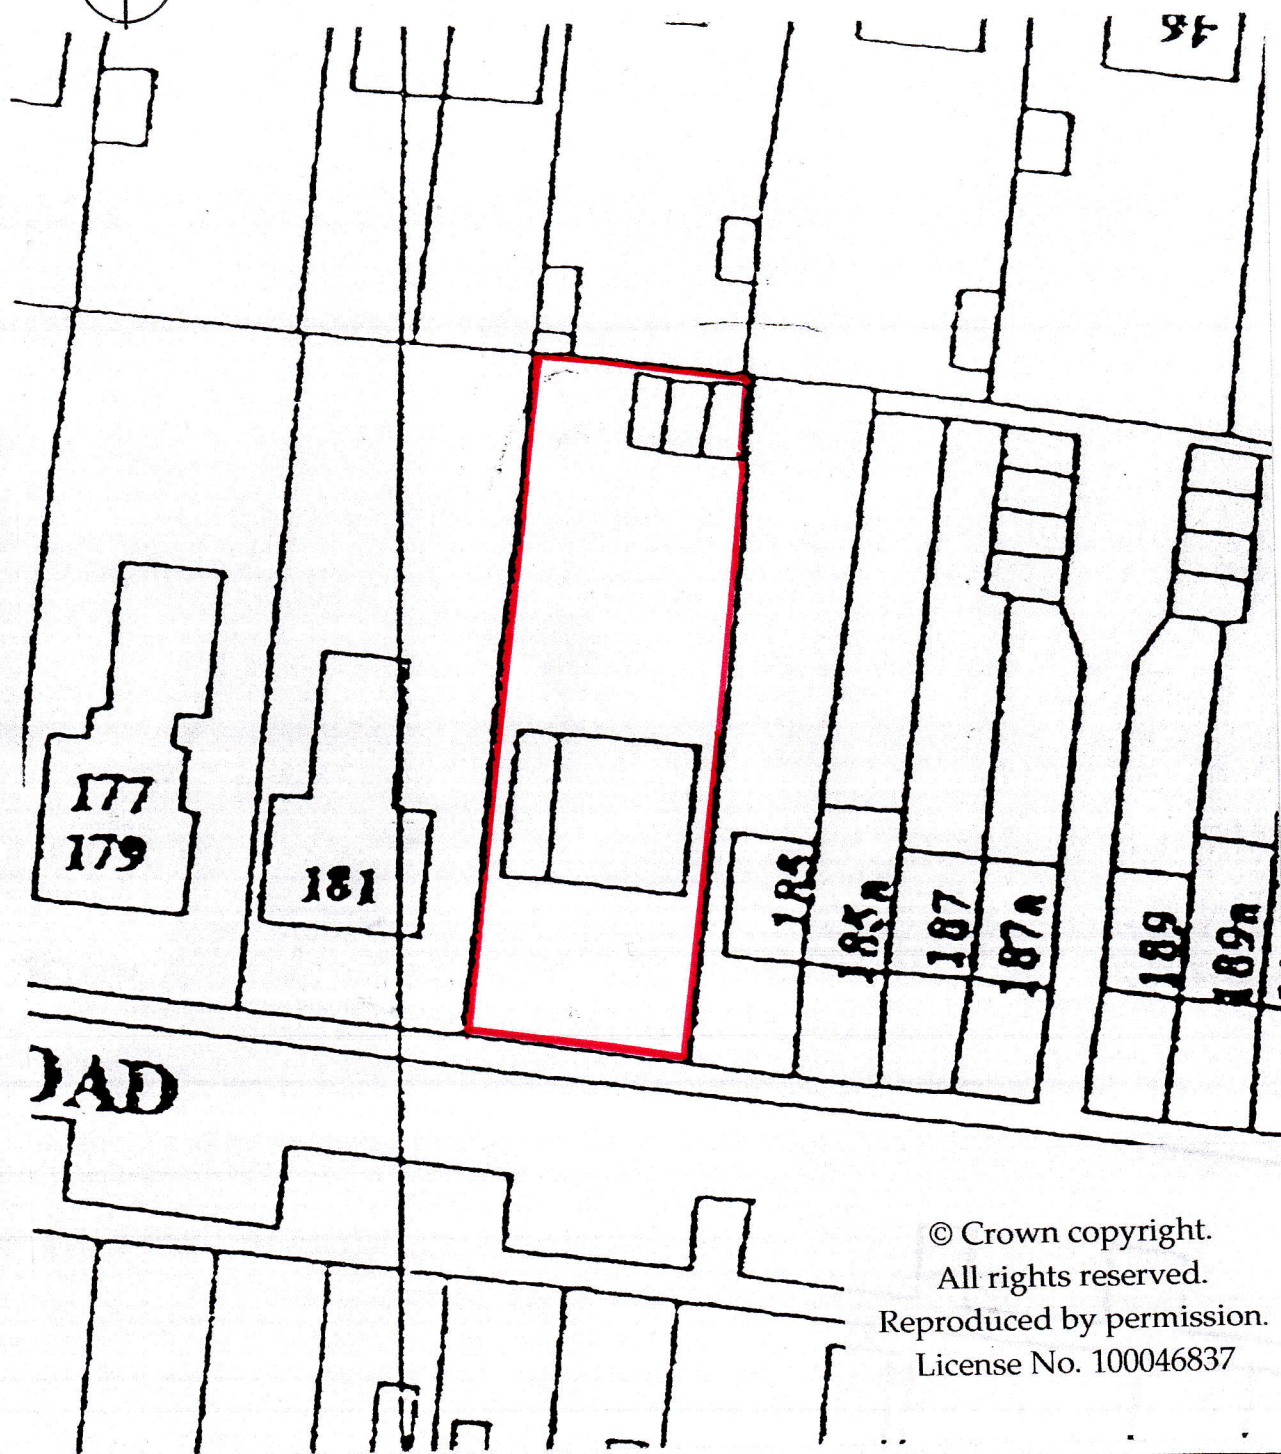


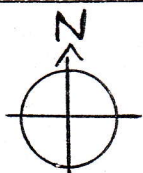

© Crown copyright.
All rights reserved.
Reproduced by permission.
License No. 100046837

Martin Critchley
Chartered Architect
7 North Street
Havant, Hampshire, PO9 1PW
023 82 474 919
critchleyarchitect@hotmail.com

Job

183 SOUTHWOOD ROAD,
HAYLING ISLAND, PO11 9QL

Job No.

1361

Date: 20/01/14

Scale: 1:500

Drawn: PC

Title

BLOCK PLAN

Drawing No.

202