

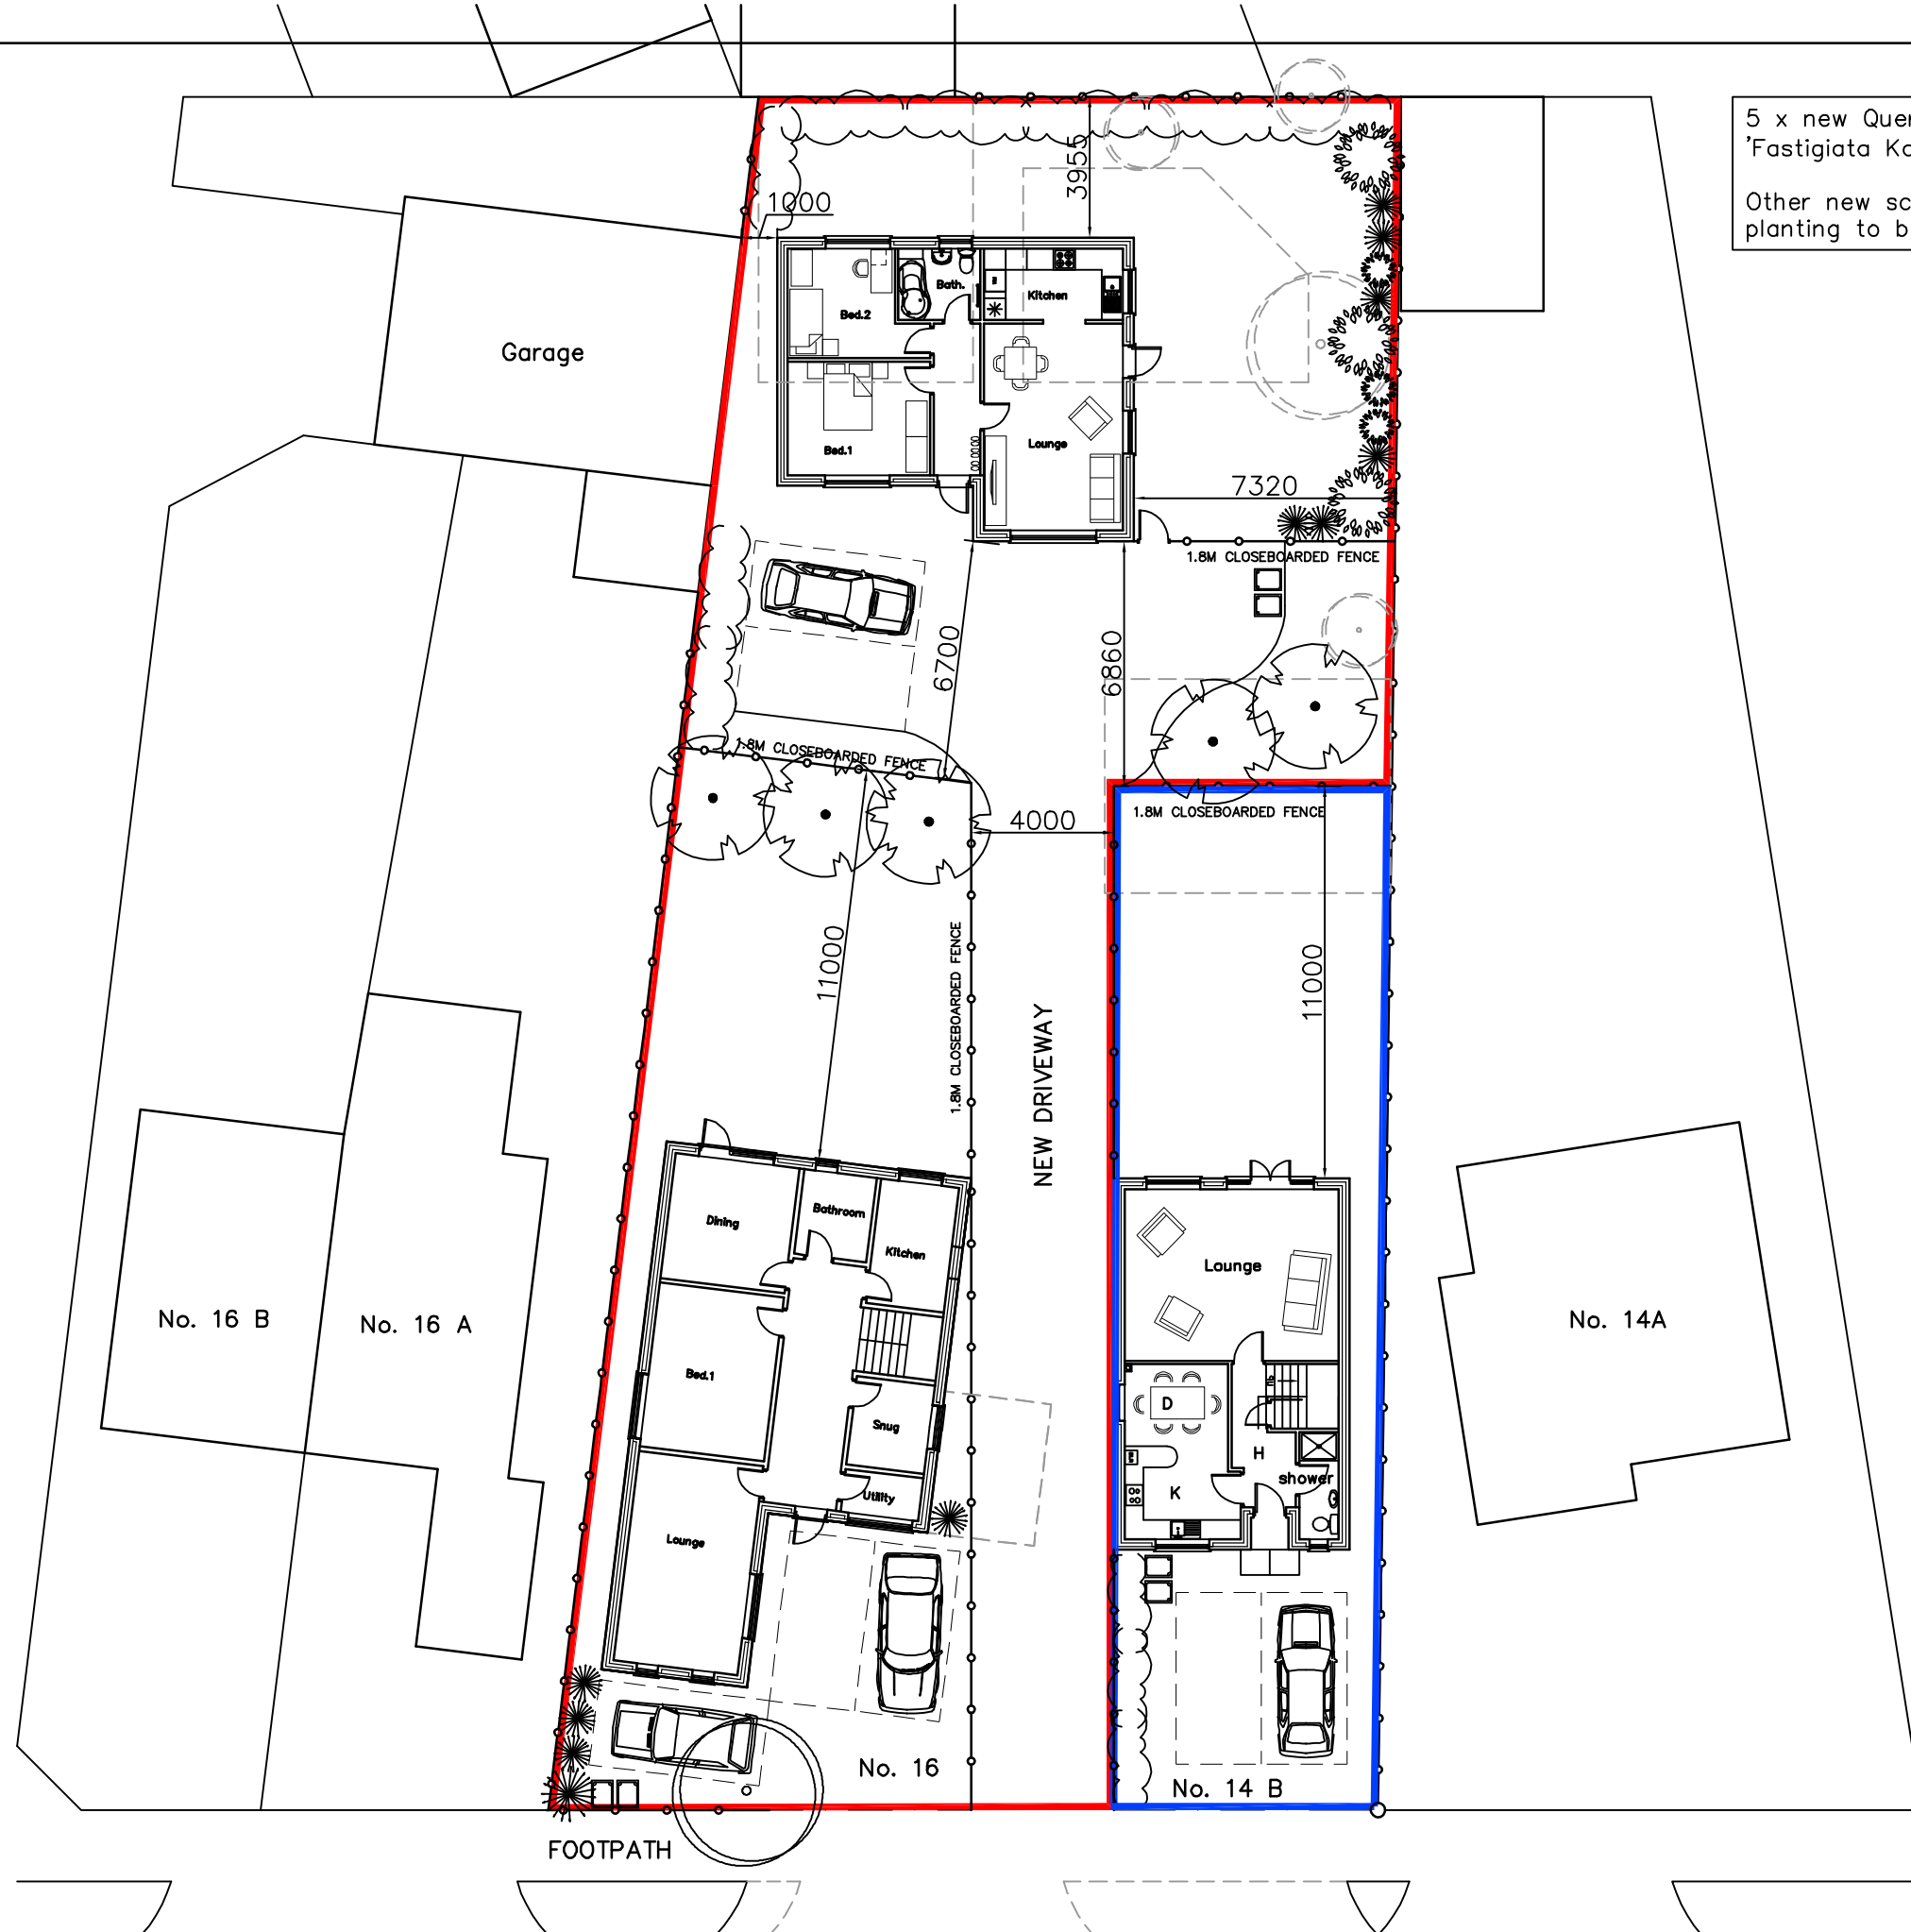


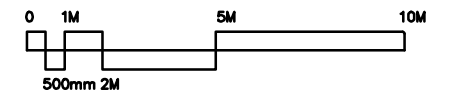

5 x new Quercus robur
'Fastigiata Koster'

Other new screen
planting to be agreed.

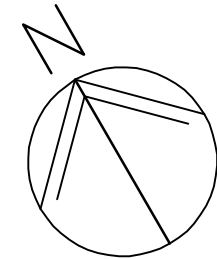

16 LATCHMORE
FOREST GROVE
PO8 8XG

EXISTING
SITE PLAN

Martin Critchley
Chartered Architect
7 North Street
Havant, Hampshire, PO9 1PW
023 92 474 919
critchleyarchitect@hotmail.com

Scale A1 = 1:100 A3 = 1:200
Date 15/10/14
Drawn JHL

Revisions

A.
B.
C.

LATCHMORE FOREST GROVE

0356-212⁰