


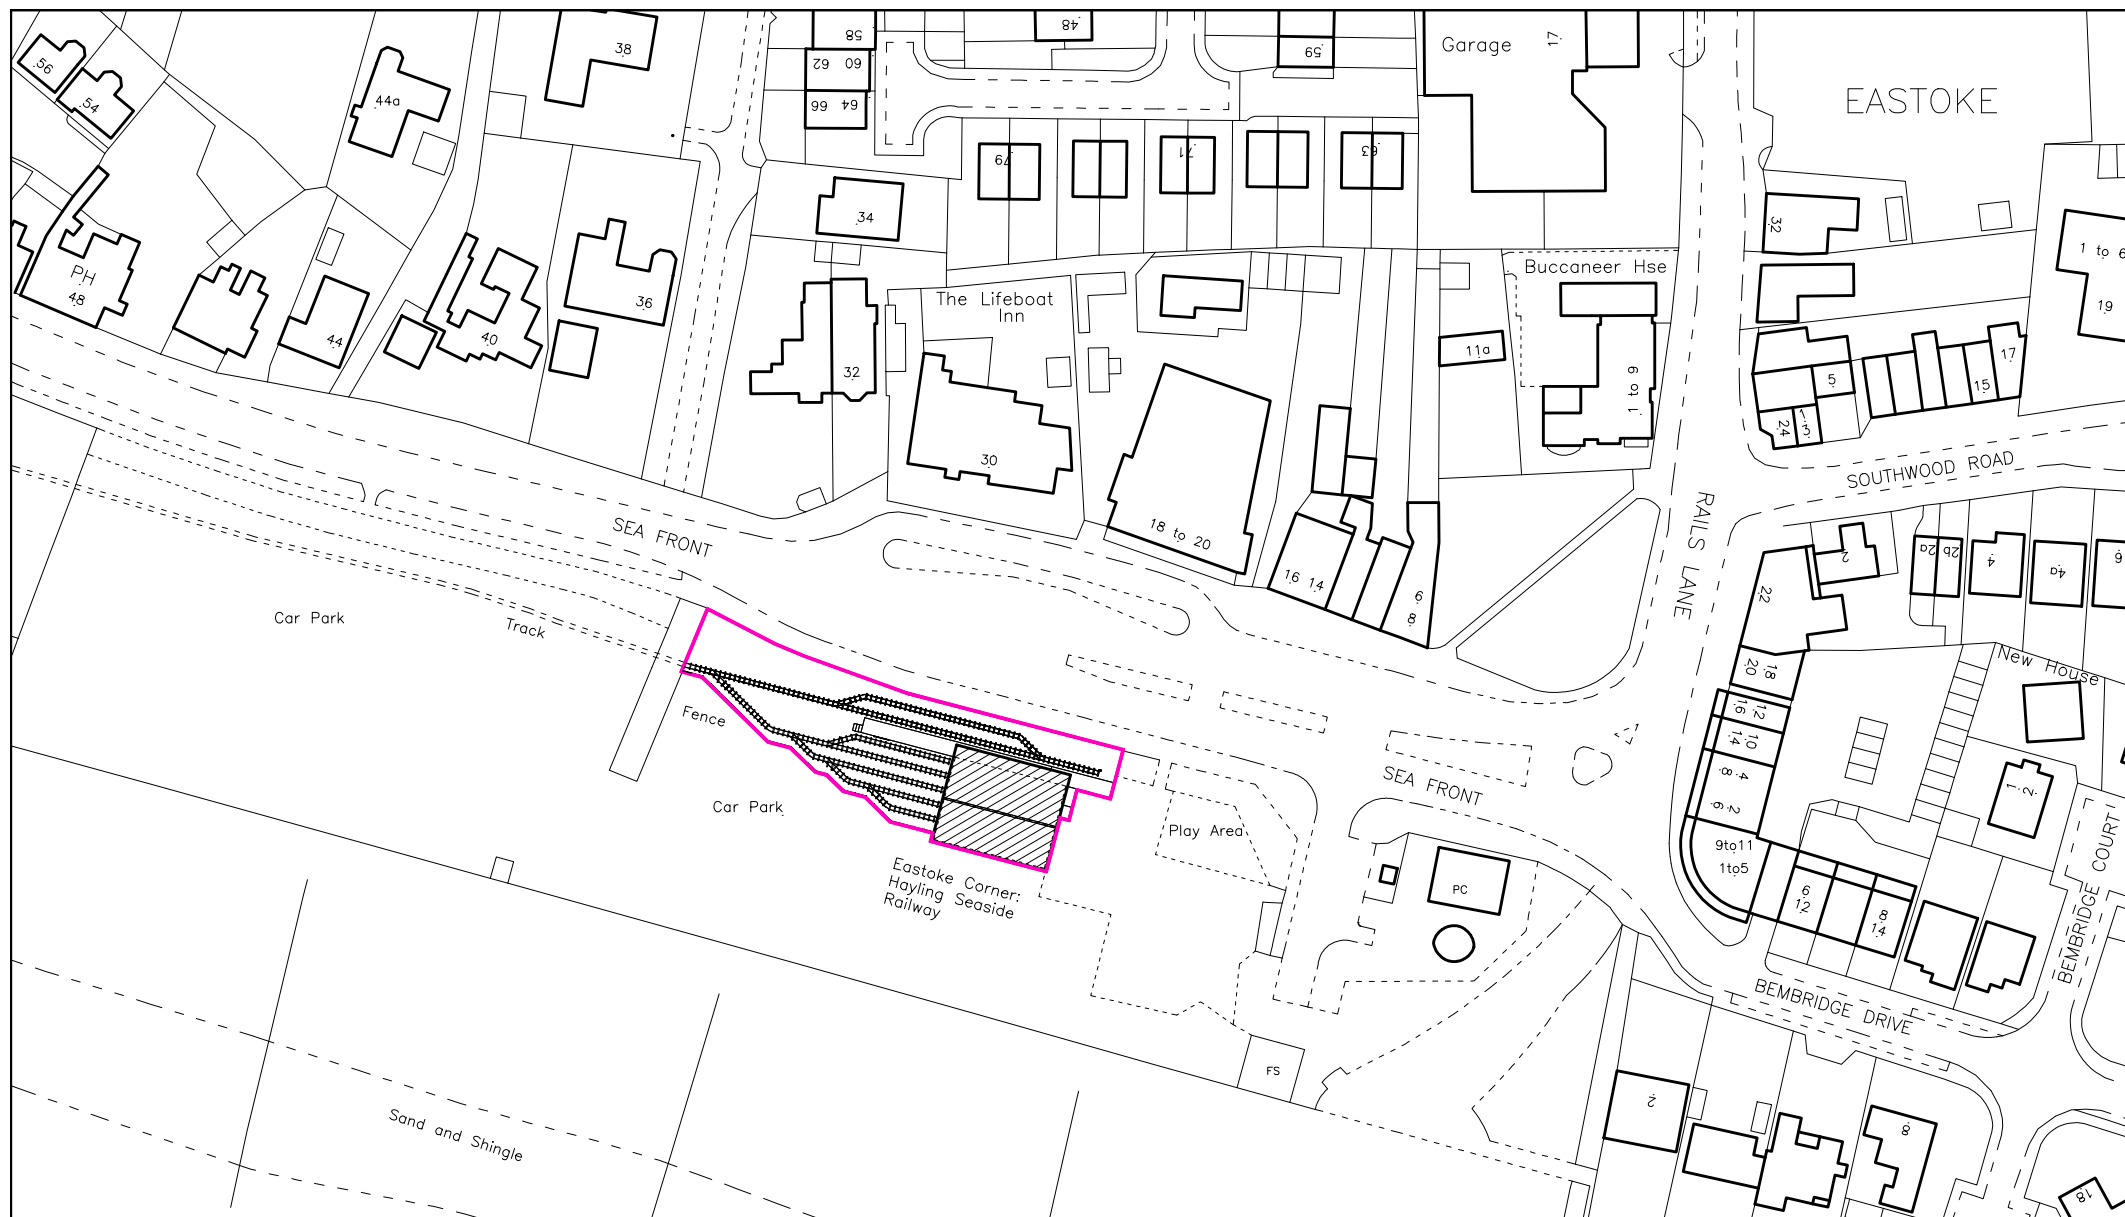

# PROPOSED LOCATION PLAN

DWG. NO.: BD533 LP01-P

DATE: 23 07 2014

SCALE: 1:1250 @ A4

OS LISCENSE NO.: 100041040

ORDER NO.: BW1-334400-14571-010314

ADDRESS OF SITE: EASTOKE CORNER, HAYLING RAILWAY, HAYLING ISLAND, HAMPSHIRE PO11 9LU

DATE OF DOWNLOAD: 01 03 2014

OS map Extracted from Blackwell Business Services/(www.blackwellmapping.co.uk) / CROWN COPYRIGHT 2014

0 20 40 60 80 100 Metres

