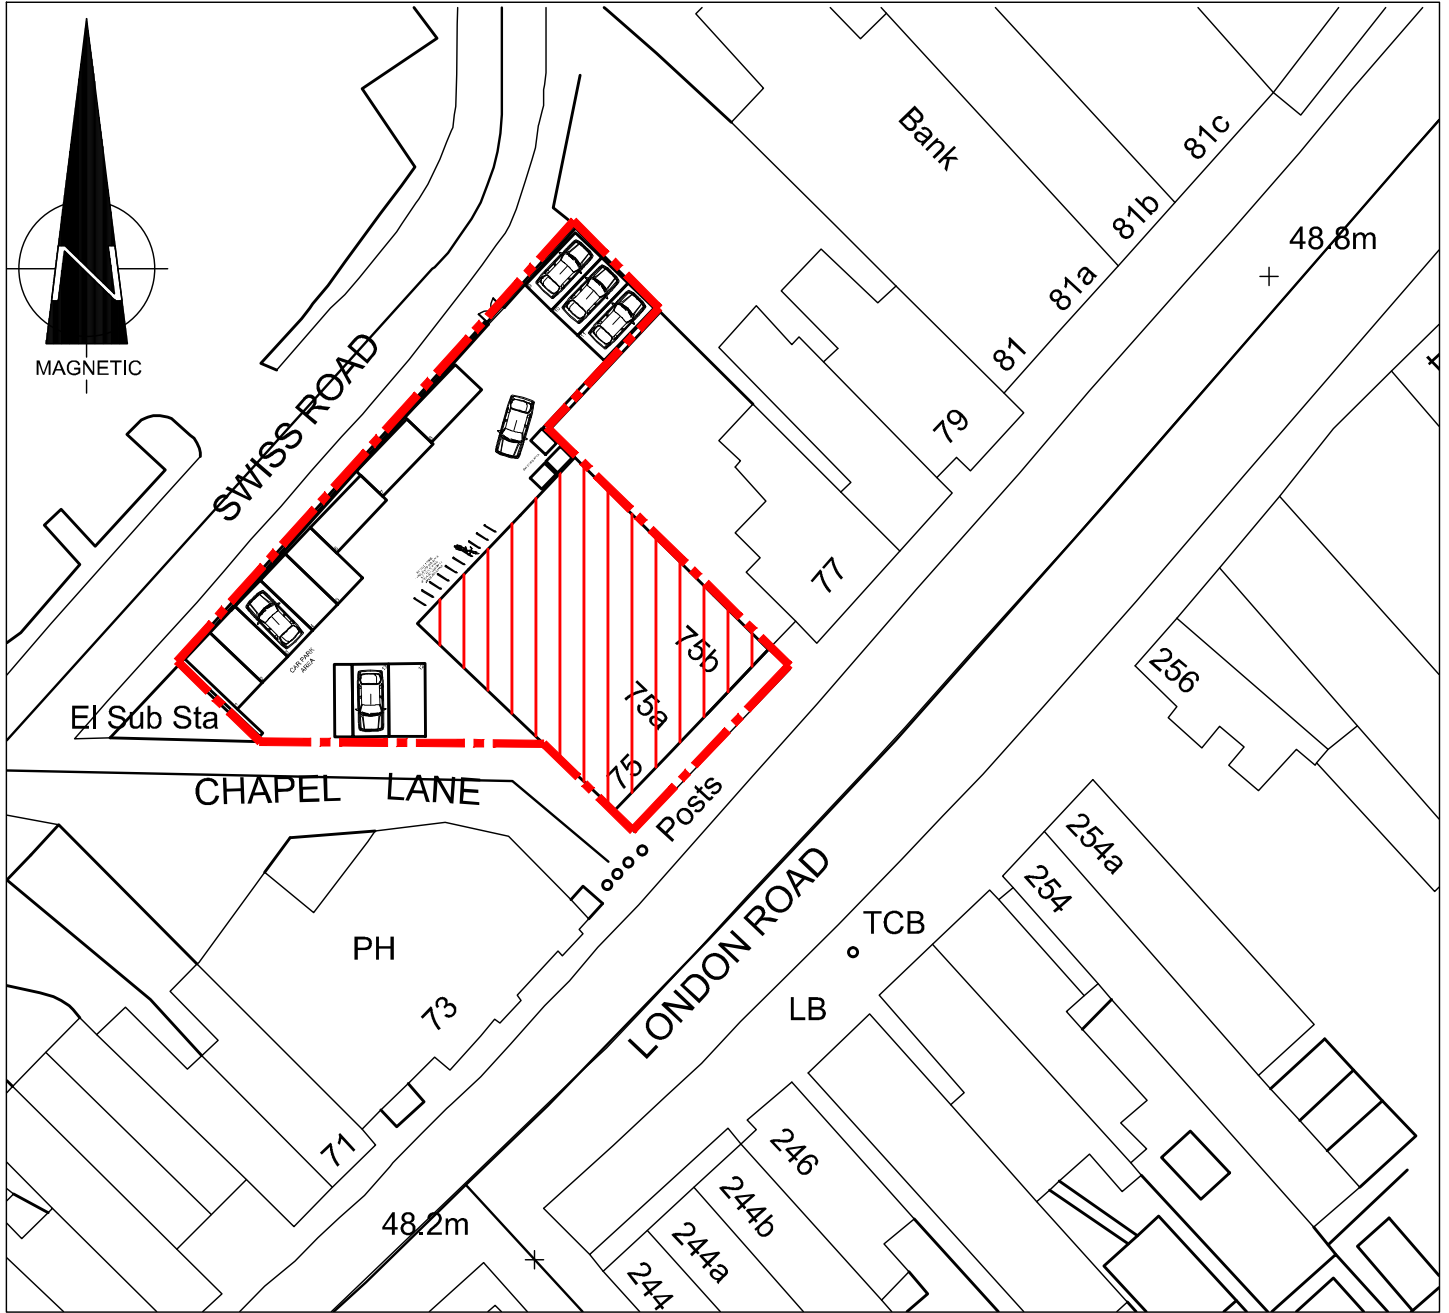


Catina Design Ltd.

© MICHAEL NANGREAVE

Catina Design Ltd.

Chartered Architects
Michael Nangreave BA (Hons) DipArch RIBA
143 East Street
Bedminster
Bristol
BS3 4EJ
Telephone 0117 953 8531
e-mail: cd@catinadesign.co.uk

CLIENT

CITY ESTATES
141 STAMFORD HILL
LONDON
N16 5LG

PROJECT

75 LONDON ROAD,
WATERLOOVILLE,
HAMPSHIRE
PO7 7EL

Scale
1:500
@ A4

Job Dwg No.
2696/202

Drawn By
M. NANGREAVE

TITLE
Proposed Block Plan /
Location Plan

Date
08-01-2014

REV.