



NOTES:
This drawing has been produced solely for PLANNING/DESIGN.
Do not Scale from this Drawing except for planning purposes.
Any drainage shown is presumed and to be checked on site
before commencement of works.
This drawing is the copyright of MF Designs Ltd.

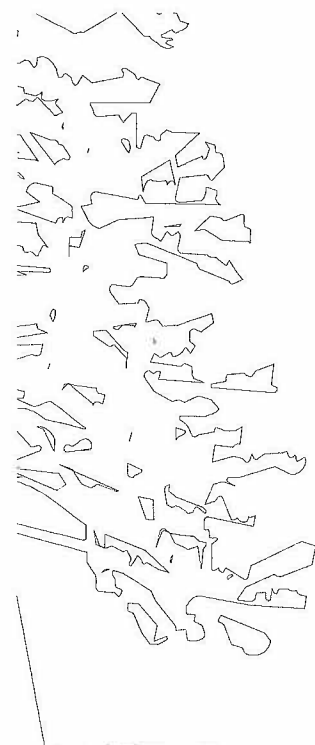


Existing East



Existing North

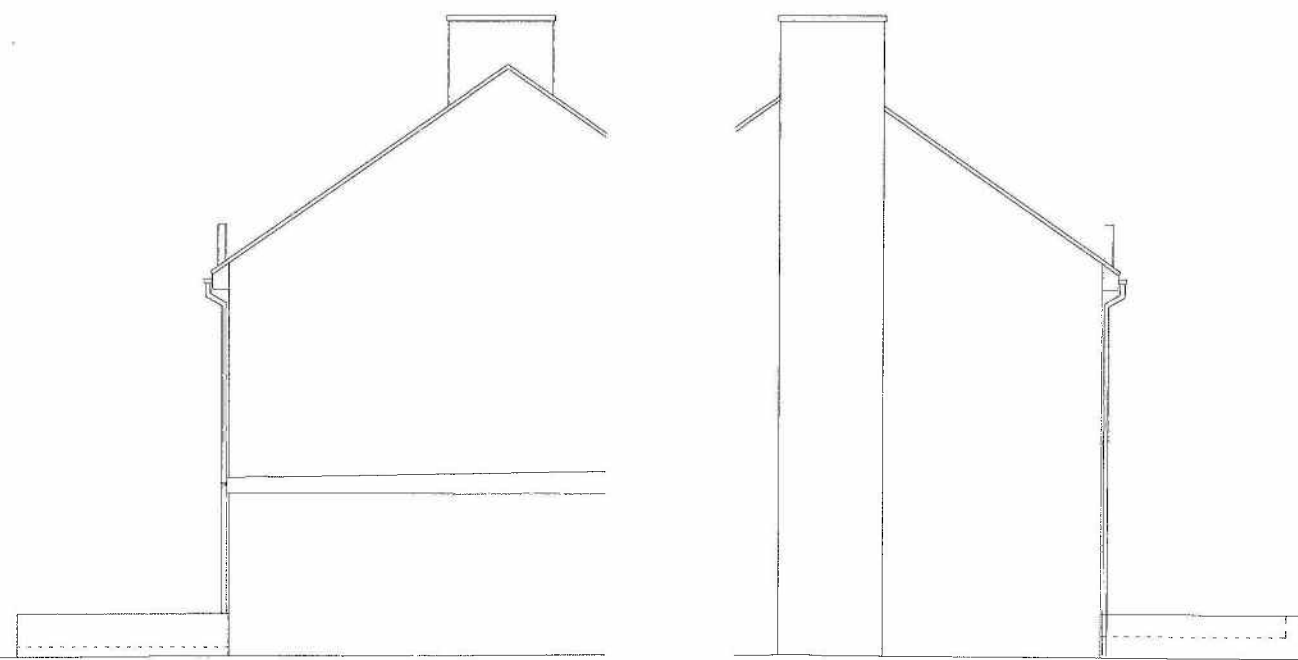

Existing South

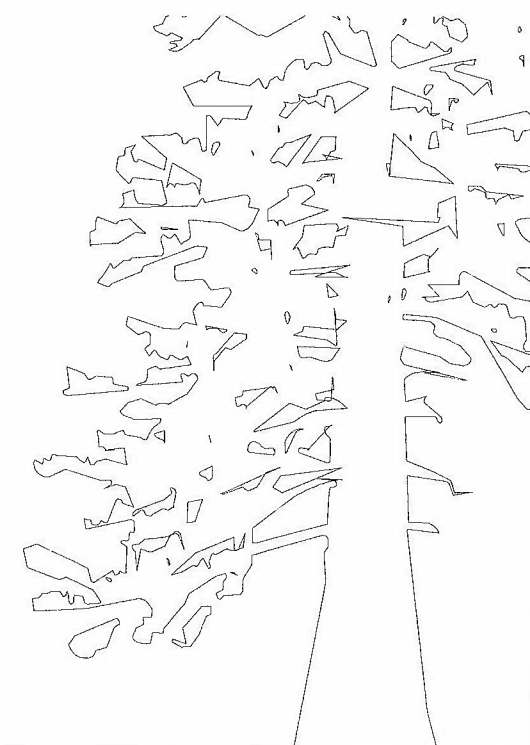

EXISTING SURVEY - Claremont, Western Avenue, Emsworth. PO10 7LP

mf designs ltd



Chartered Architects

52 King Street • Emsworth • Hampshire • PO10 7AZ t/f 01243 377766
Director: Martin Farrer RIBA • Co Registration No.4507379 e admin@mfdesigns.org.uk

Date: Sep 2014 Job No: 3104
Scale: 1:100 Drg No: 101