

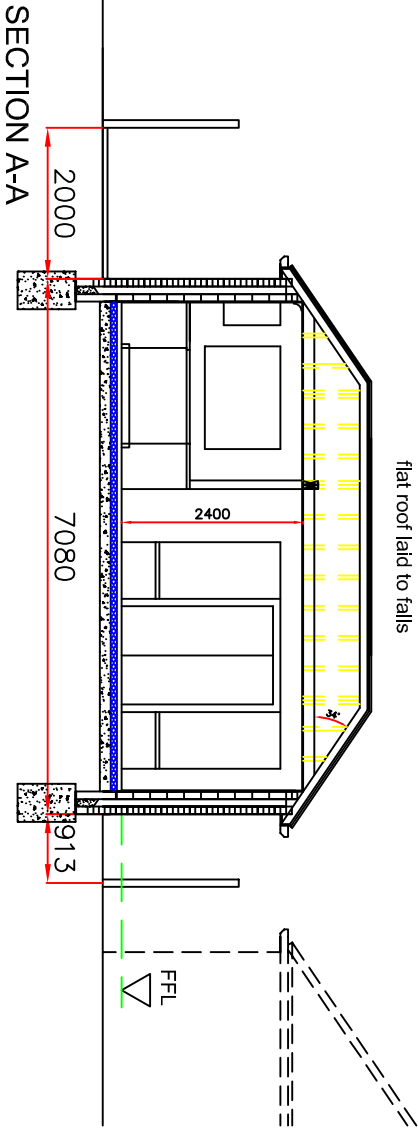


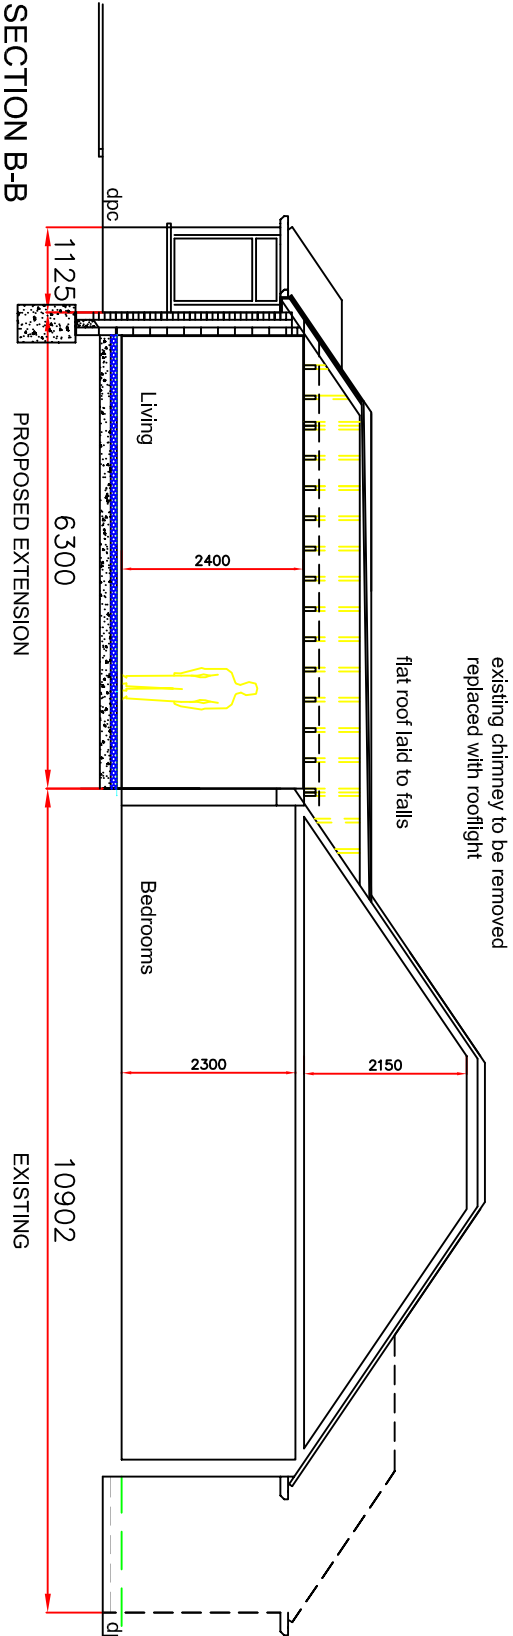

FINISHES:


- All finishes generally to match existing.
- Roof tiles : Double Roman concrete tiles colour: Brown
- Facing brick: colour Buff
- Fascias and soffits Pvc colour: White
- Gutters and downpipes colour: White
- Windows and doors: uPVC double glazed colour: White
- Existing aluminium windows to be replaced with white upvc double glazed

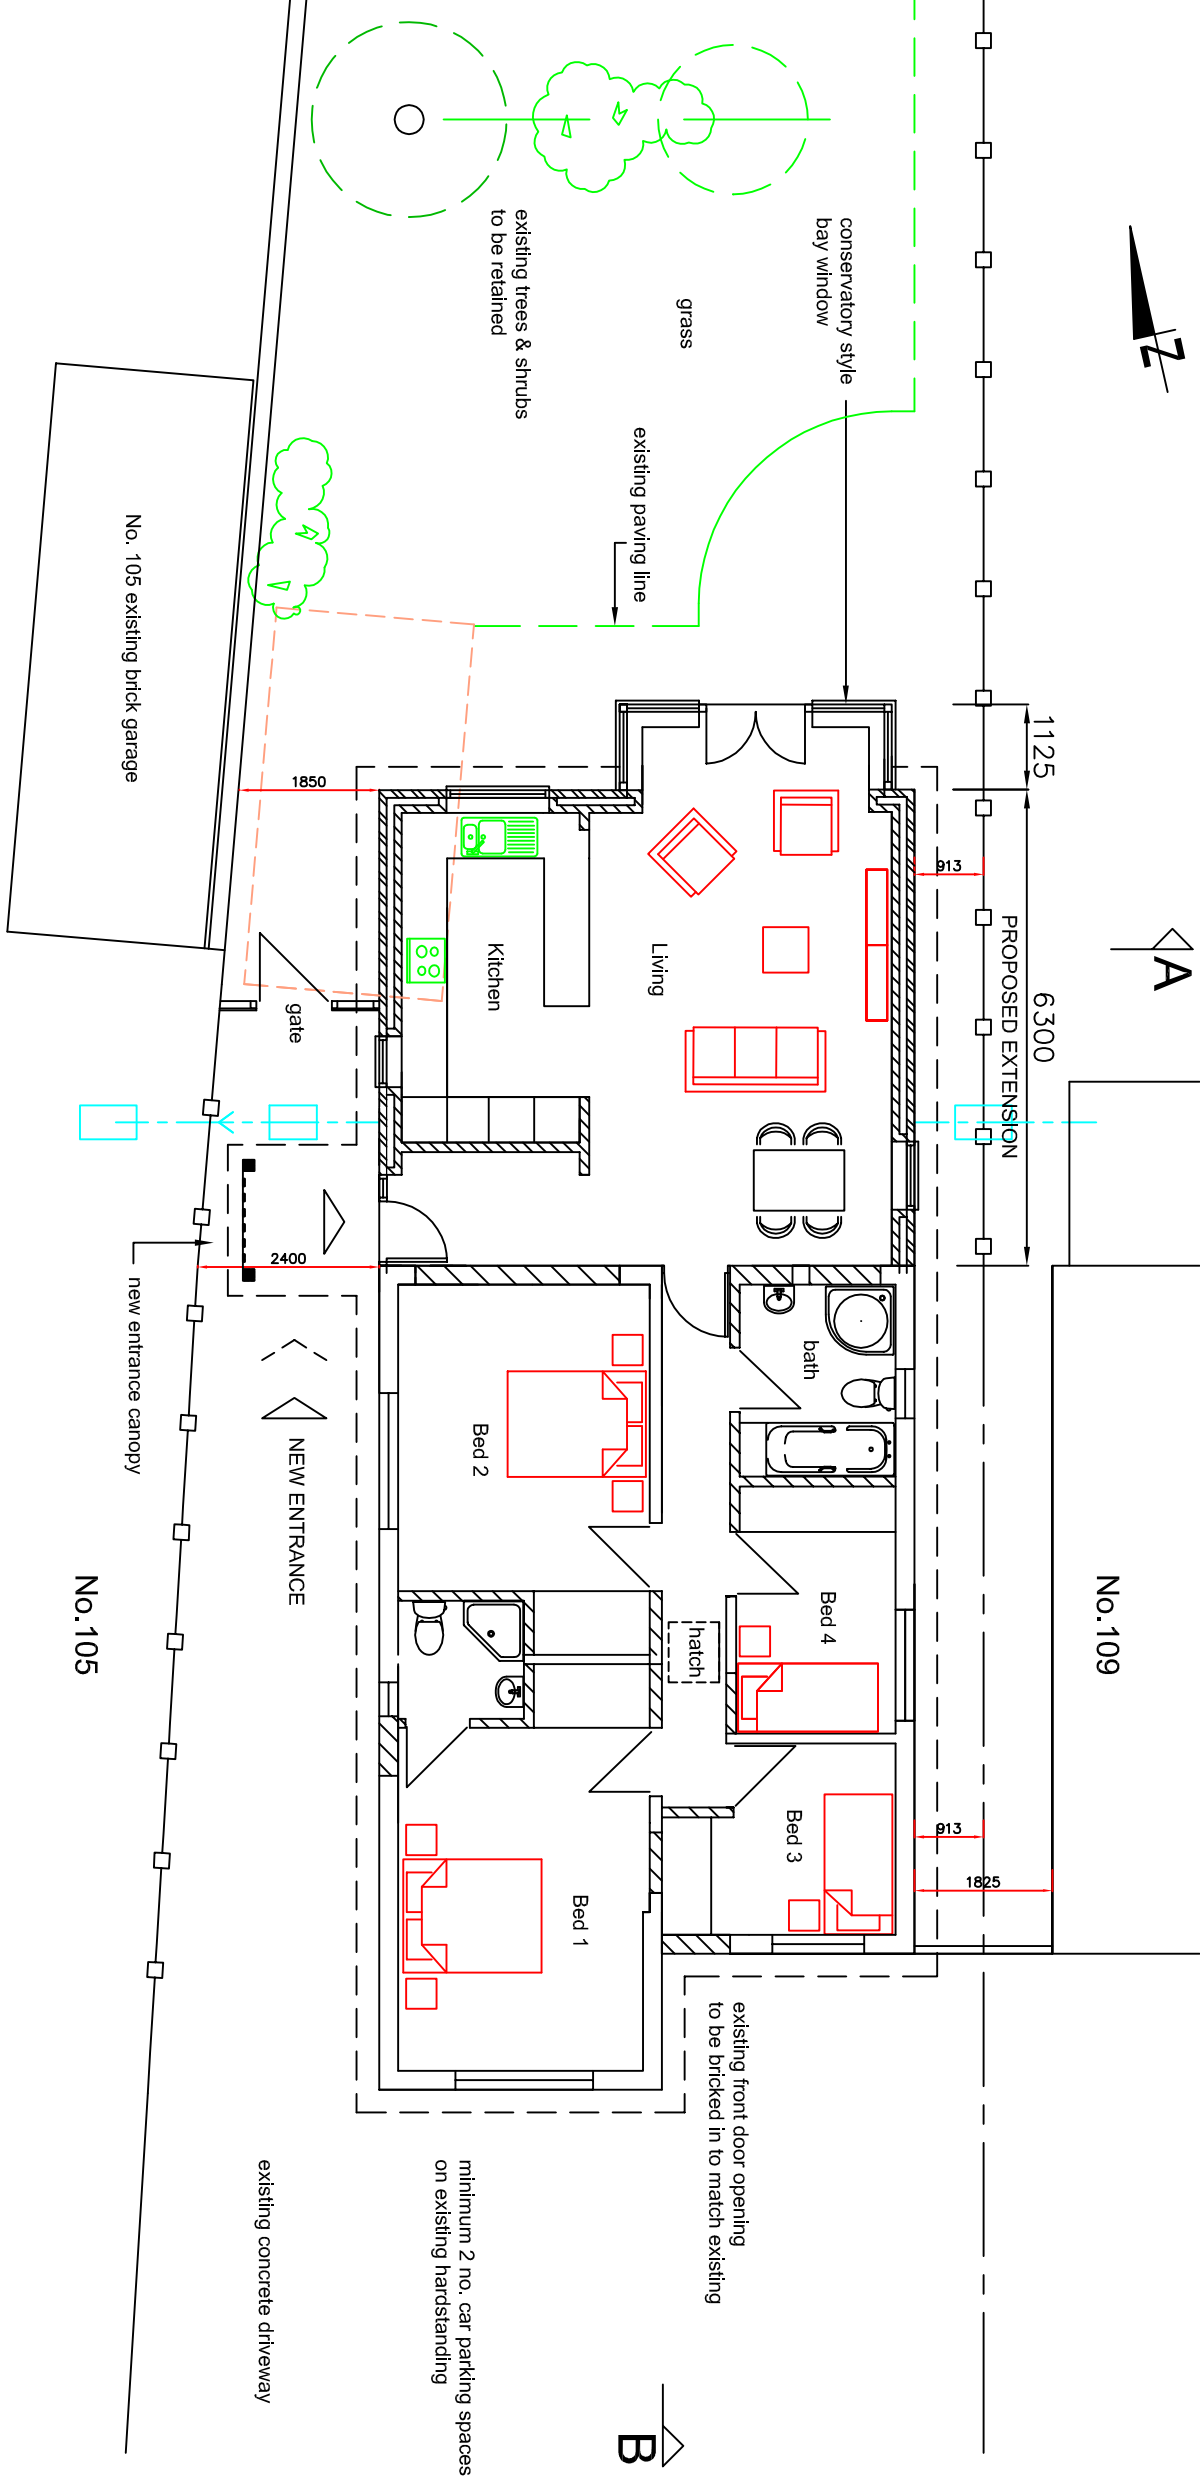

PLAN

- existing garage to be demolished
- existing walls to be removed shown dashed

AREAS:		
Area of existing	62.40 sq.m	
Area of new extension	41.20 sq.m	
AREA OF SITE	520 sq.m	

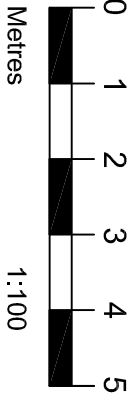

CHRIS CRATCH ARCHITECTURAL CONSULTANTS chris.cratch@btinternet.com 07958 54697		
Proposed Extension at 107 Sunnymead Drive Waterlooville PO7 6BP		
GA Plans		
SCALE	1:100	SHEET A3
DATE	June 2014	
DRAWING NO	14/005/02	
© This drawing is copyright and must not be reproduced, copied or handed to a third party without written consent		