


NOTE: THIS DRAWING IS NOT A SPECIFICATION OF WORK AND IS ONLY FOR THE PURPOSE OF GAINING TOWN PLANNING AND BUILDING REGULATION APPROVALS. ALL DIMENSIONS MUST BE CHECKED ON SITE BEFORE COMMENCEMENT OF WORK




EXISTING REAR VIEW




EXISTING FRONT VIEW

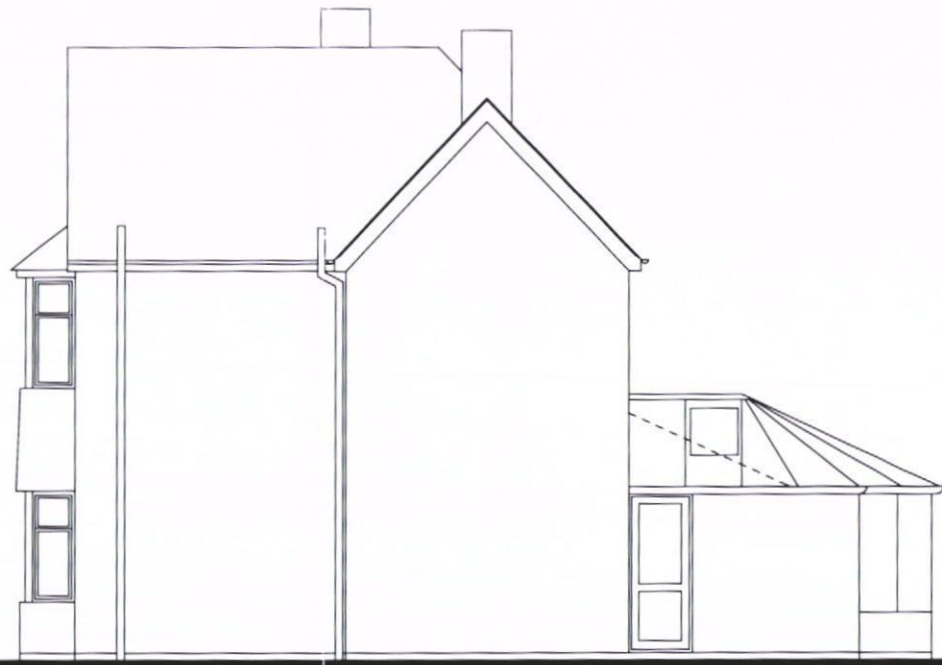


EXISTING SIDE VIEW

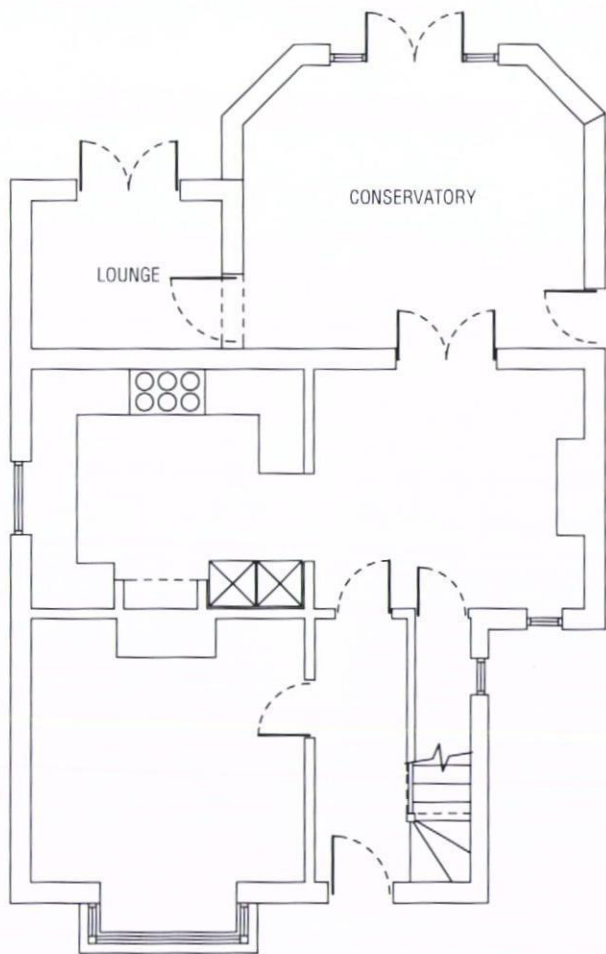

EXISTING GROUND FLOOR

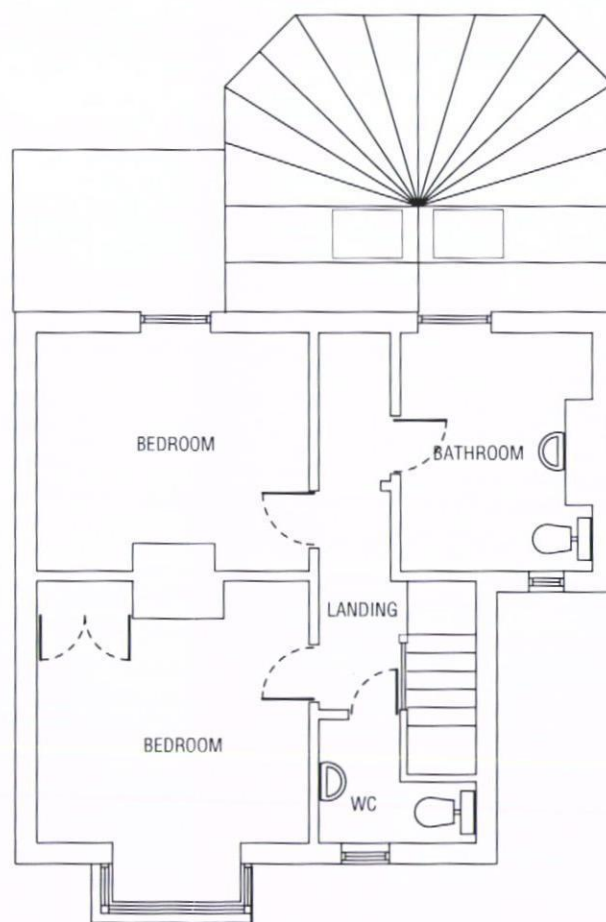

EXISTING FIRST FLOOR

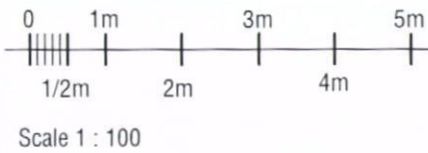

SINGLE STOREY SIDE EXTENSION 55 CROSSWAY HAVANT PO9 1NG	
SCALE 1:100	A3
DRAWING No. 200314 2A3	