
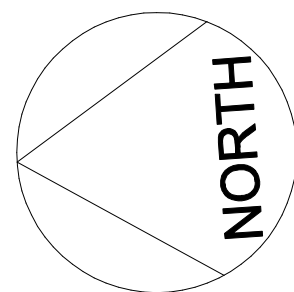
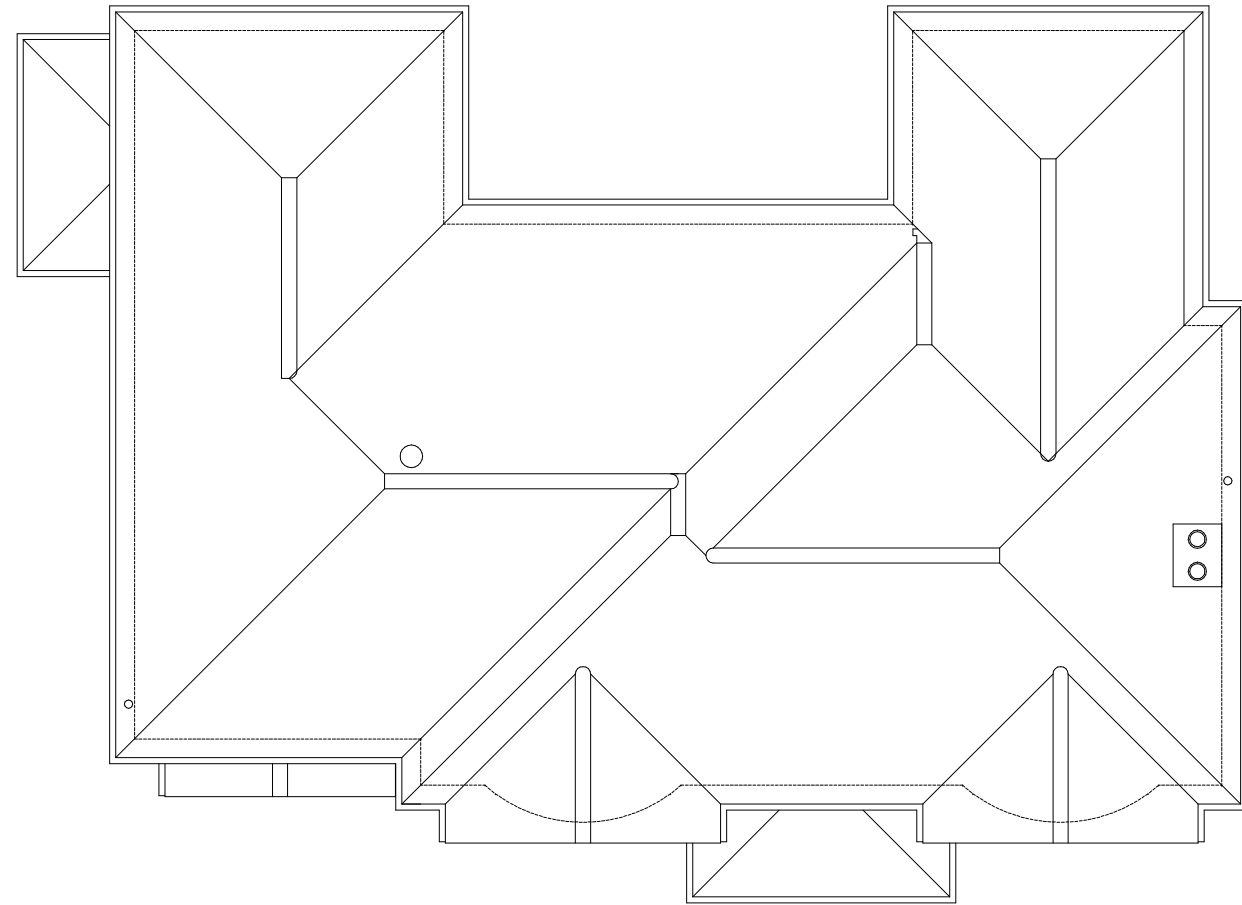
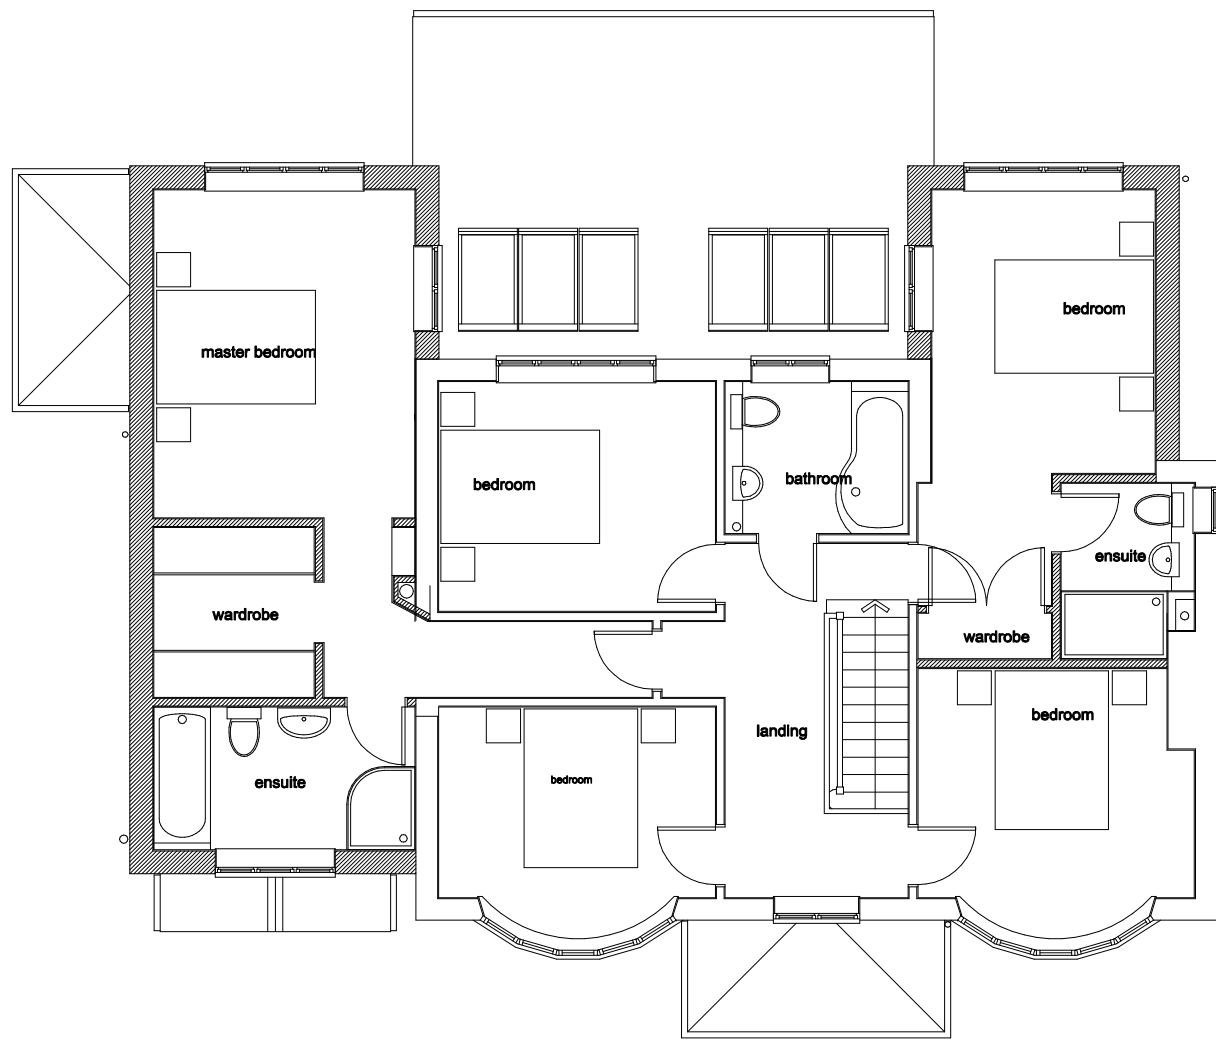


notes

1. No deviation may be made from the details shown on this drawing without prior permission of the architect. Any discrepancy found between this drawing and any other document should be referred immediately to the architect if in doubt ask.
2. This drawing is to be removed from currency immediately a revised version is issued
3. The contractor must check the existing construction on site prior to the commencement of the works

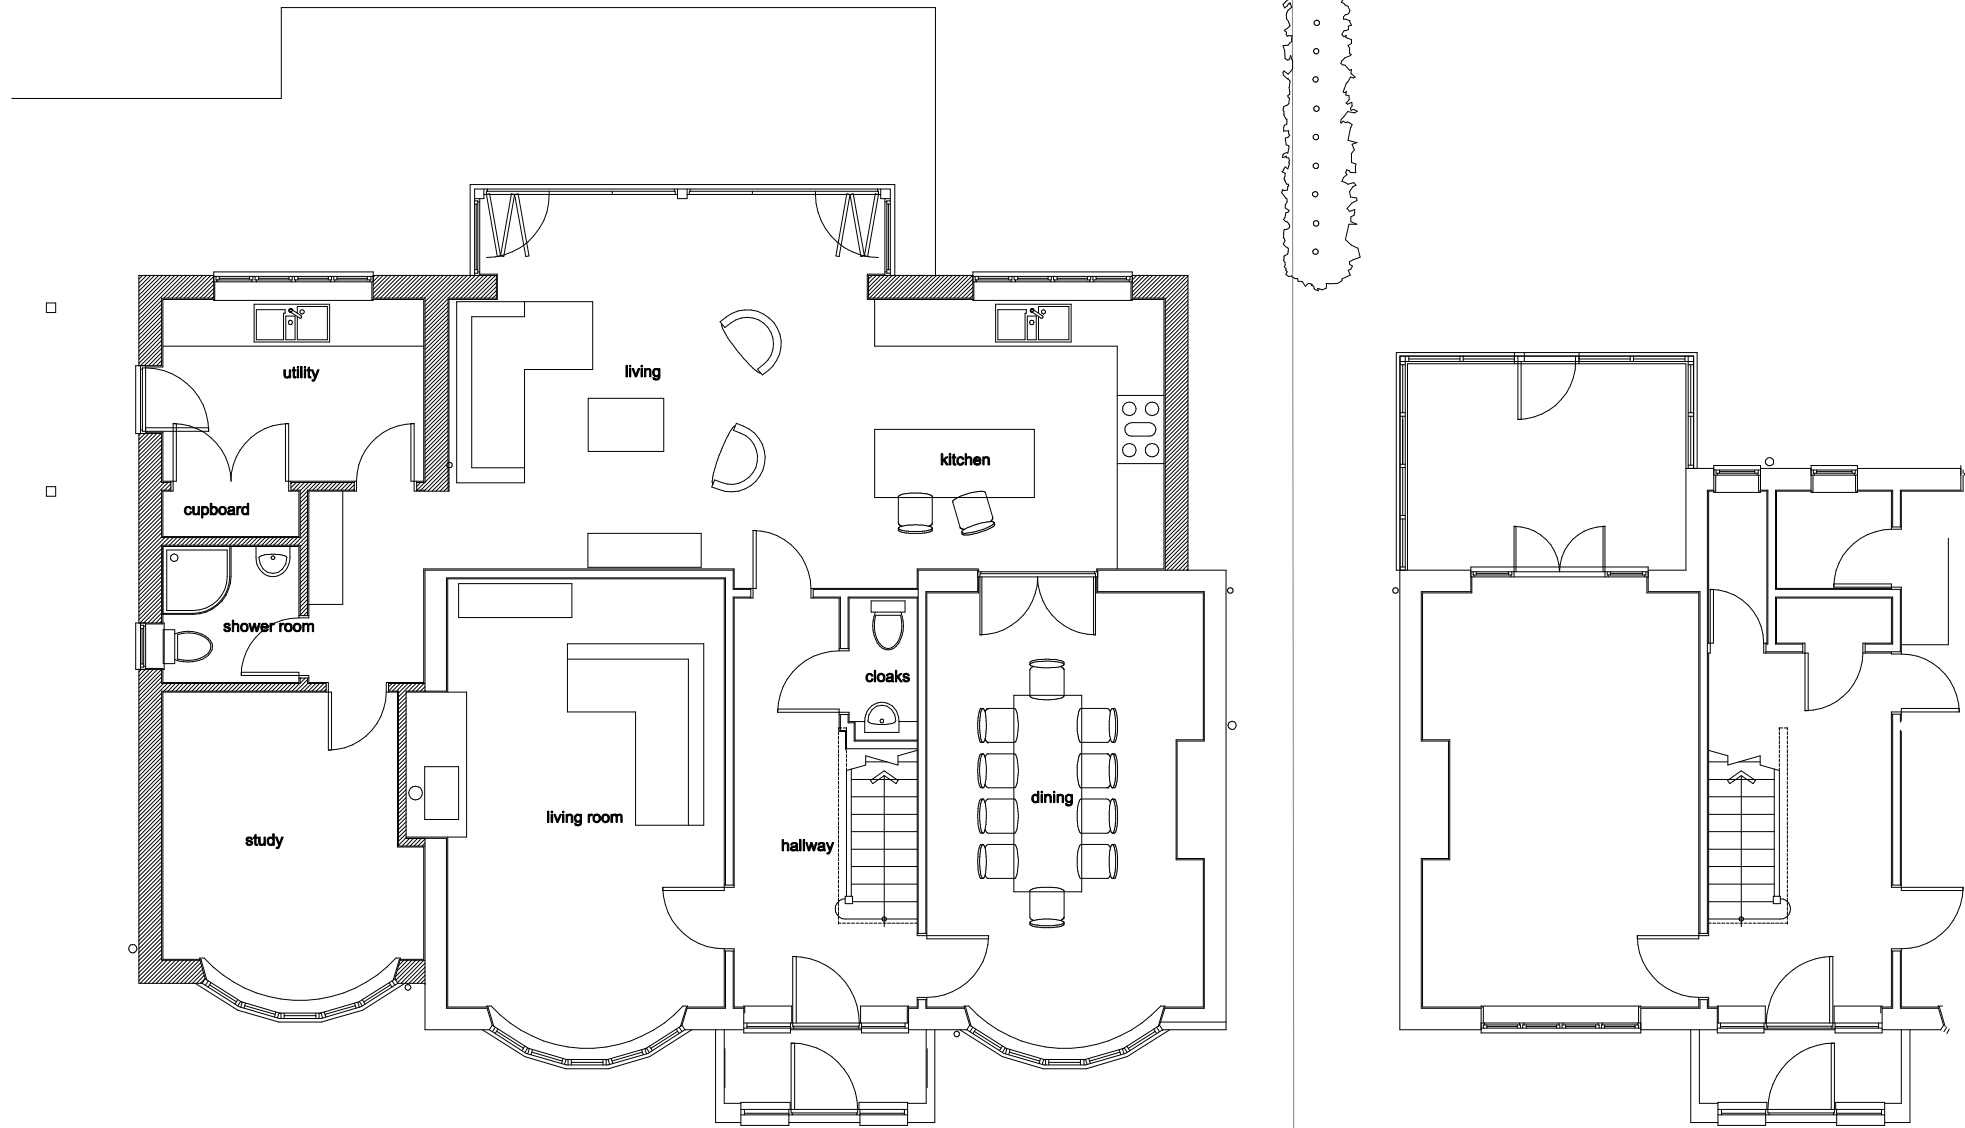

revision

A 15.4.14 balcony removed & extension width reduced

neil caie architect
creative design & planning

e: info@caie.co.uk t: 01428 727002

3 Hewshott Grove, Liphook, Hampshire, GU30 7ST

project: Mr Horrocks
15 Clovelly Road, Emsworth
title: Planning application
Proposed plans & elevations
scale: 1:100
date: March 2014
dwg: HORE/103A