



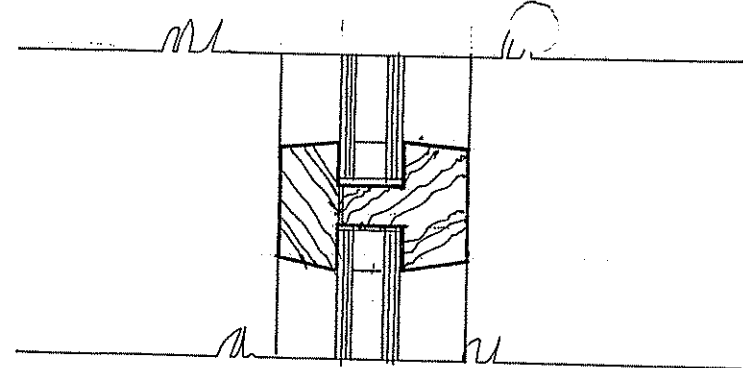

1:2 PLAN SECTION [FANLIGHT MULLION]

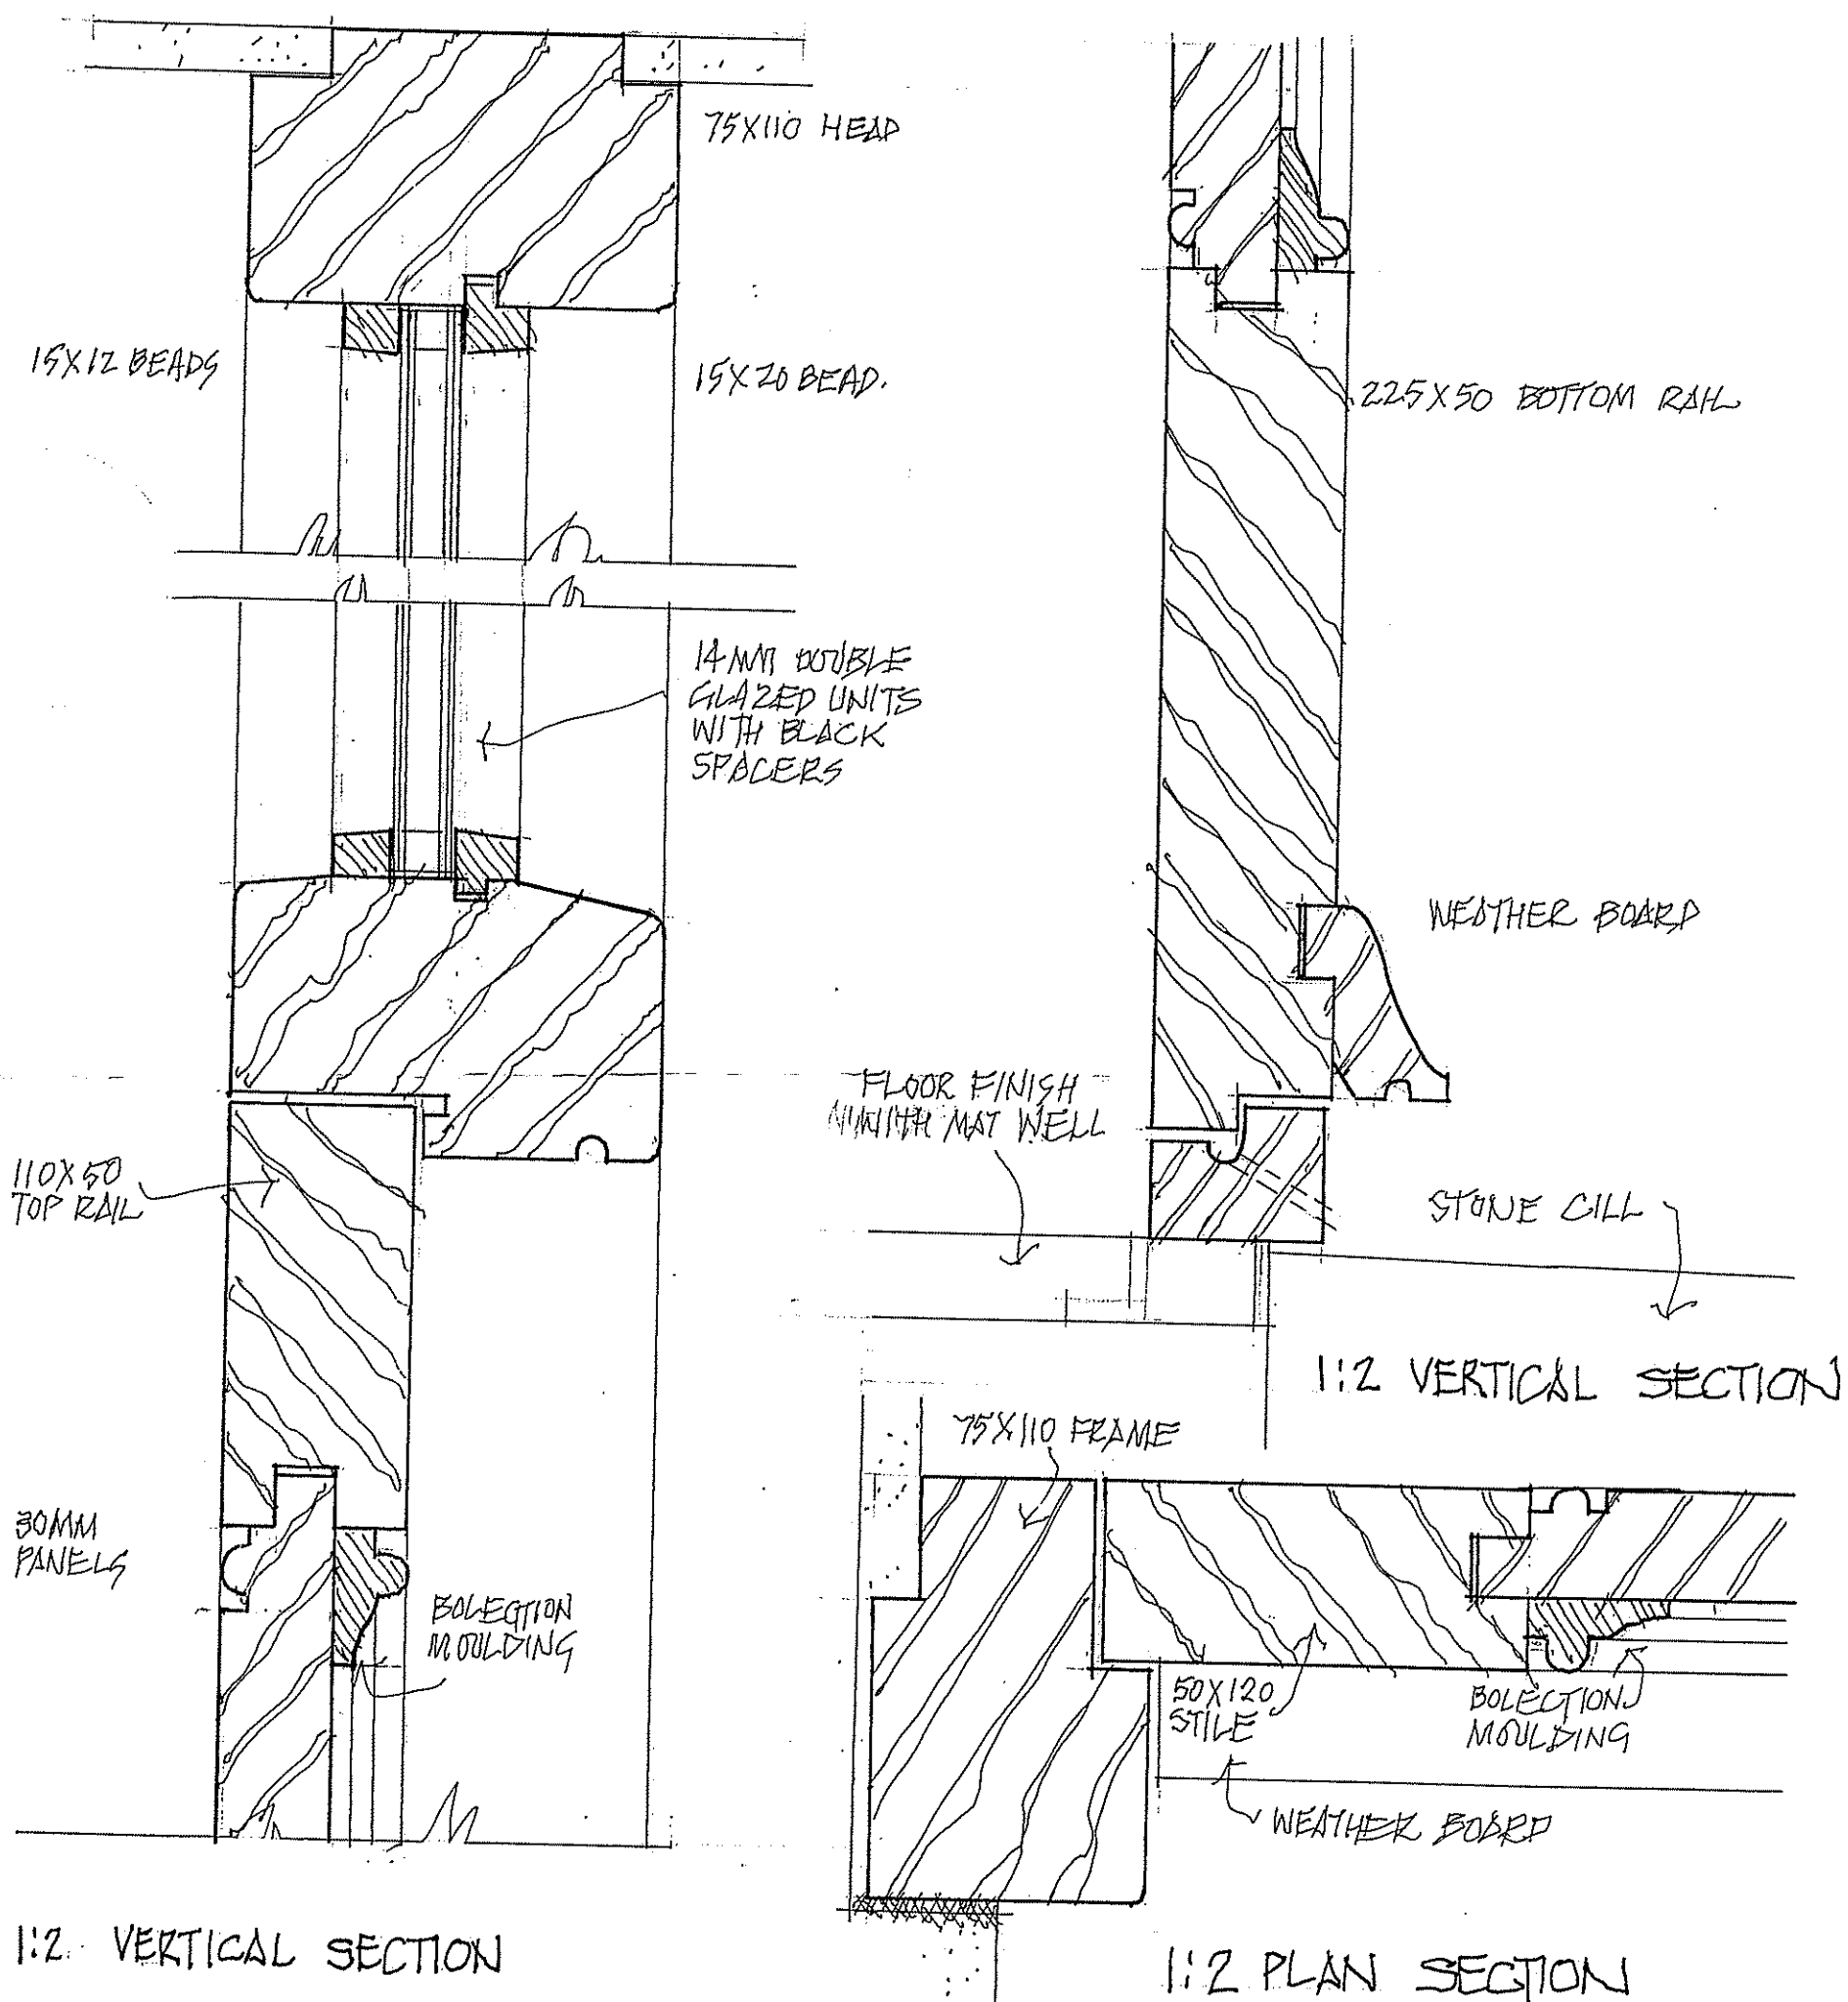

PROPOSED ALTERATIONS + EXTENSIONS - FRONT DOOR DETAIL

30 HIGH STREET, EMSWORTH, HANTS

GRAHAM NICOLLS. BUILDING DESIGN + TECHNOLOGY. TEL/07990 522709

SCALE / 1:2

DATE / 09.08.2013

DWG. NO / 021210/DET.02