

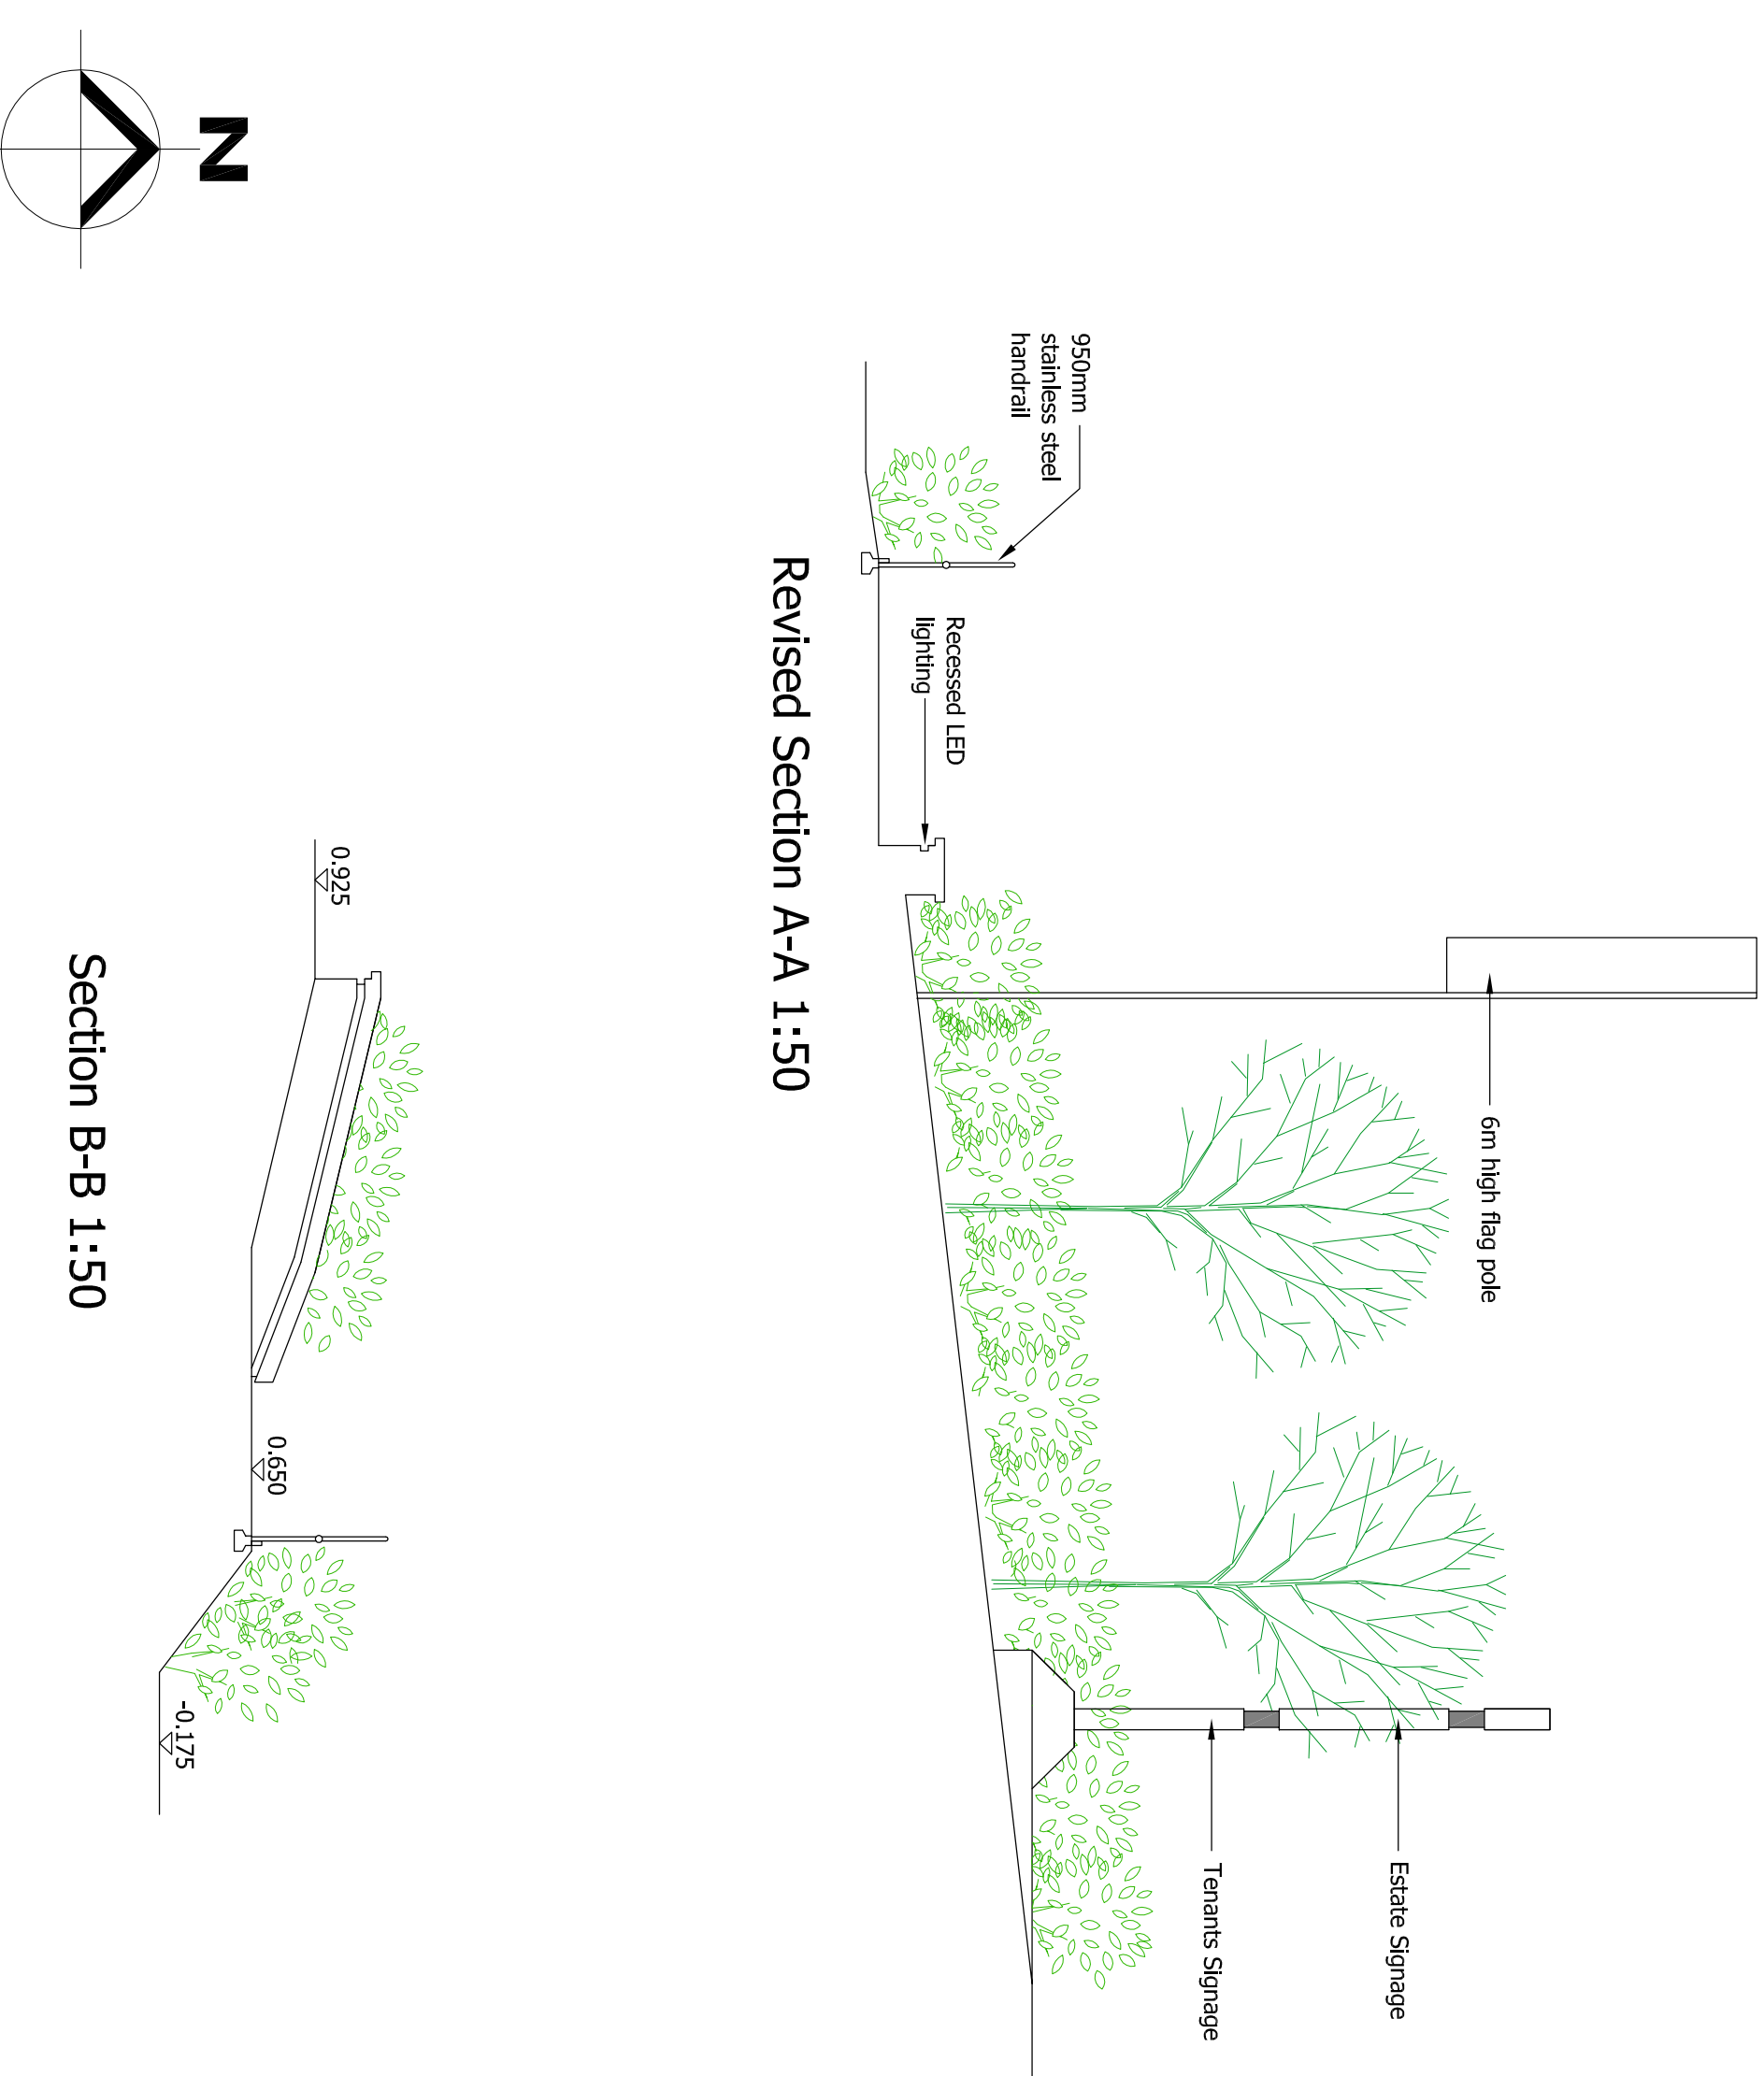
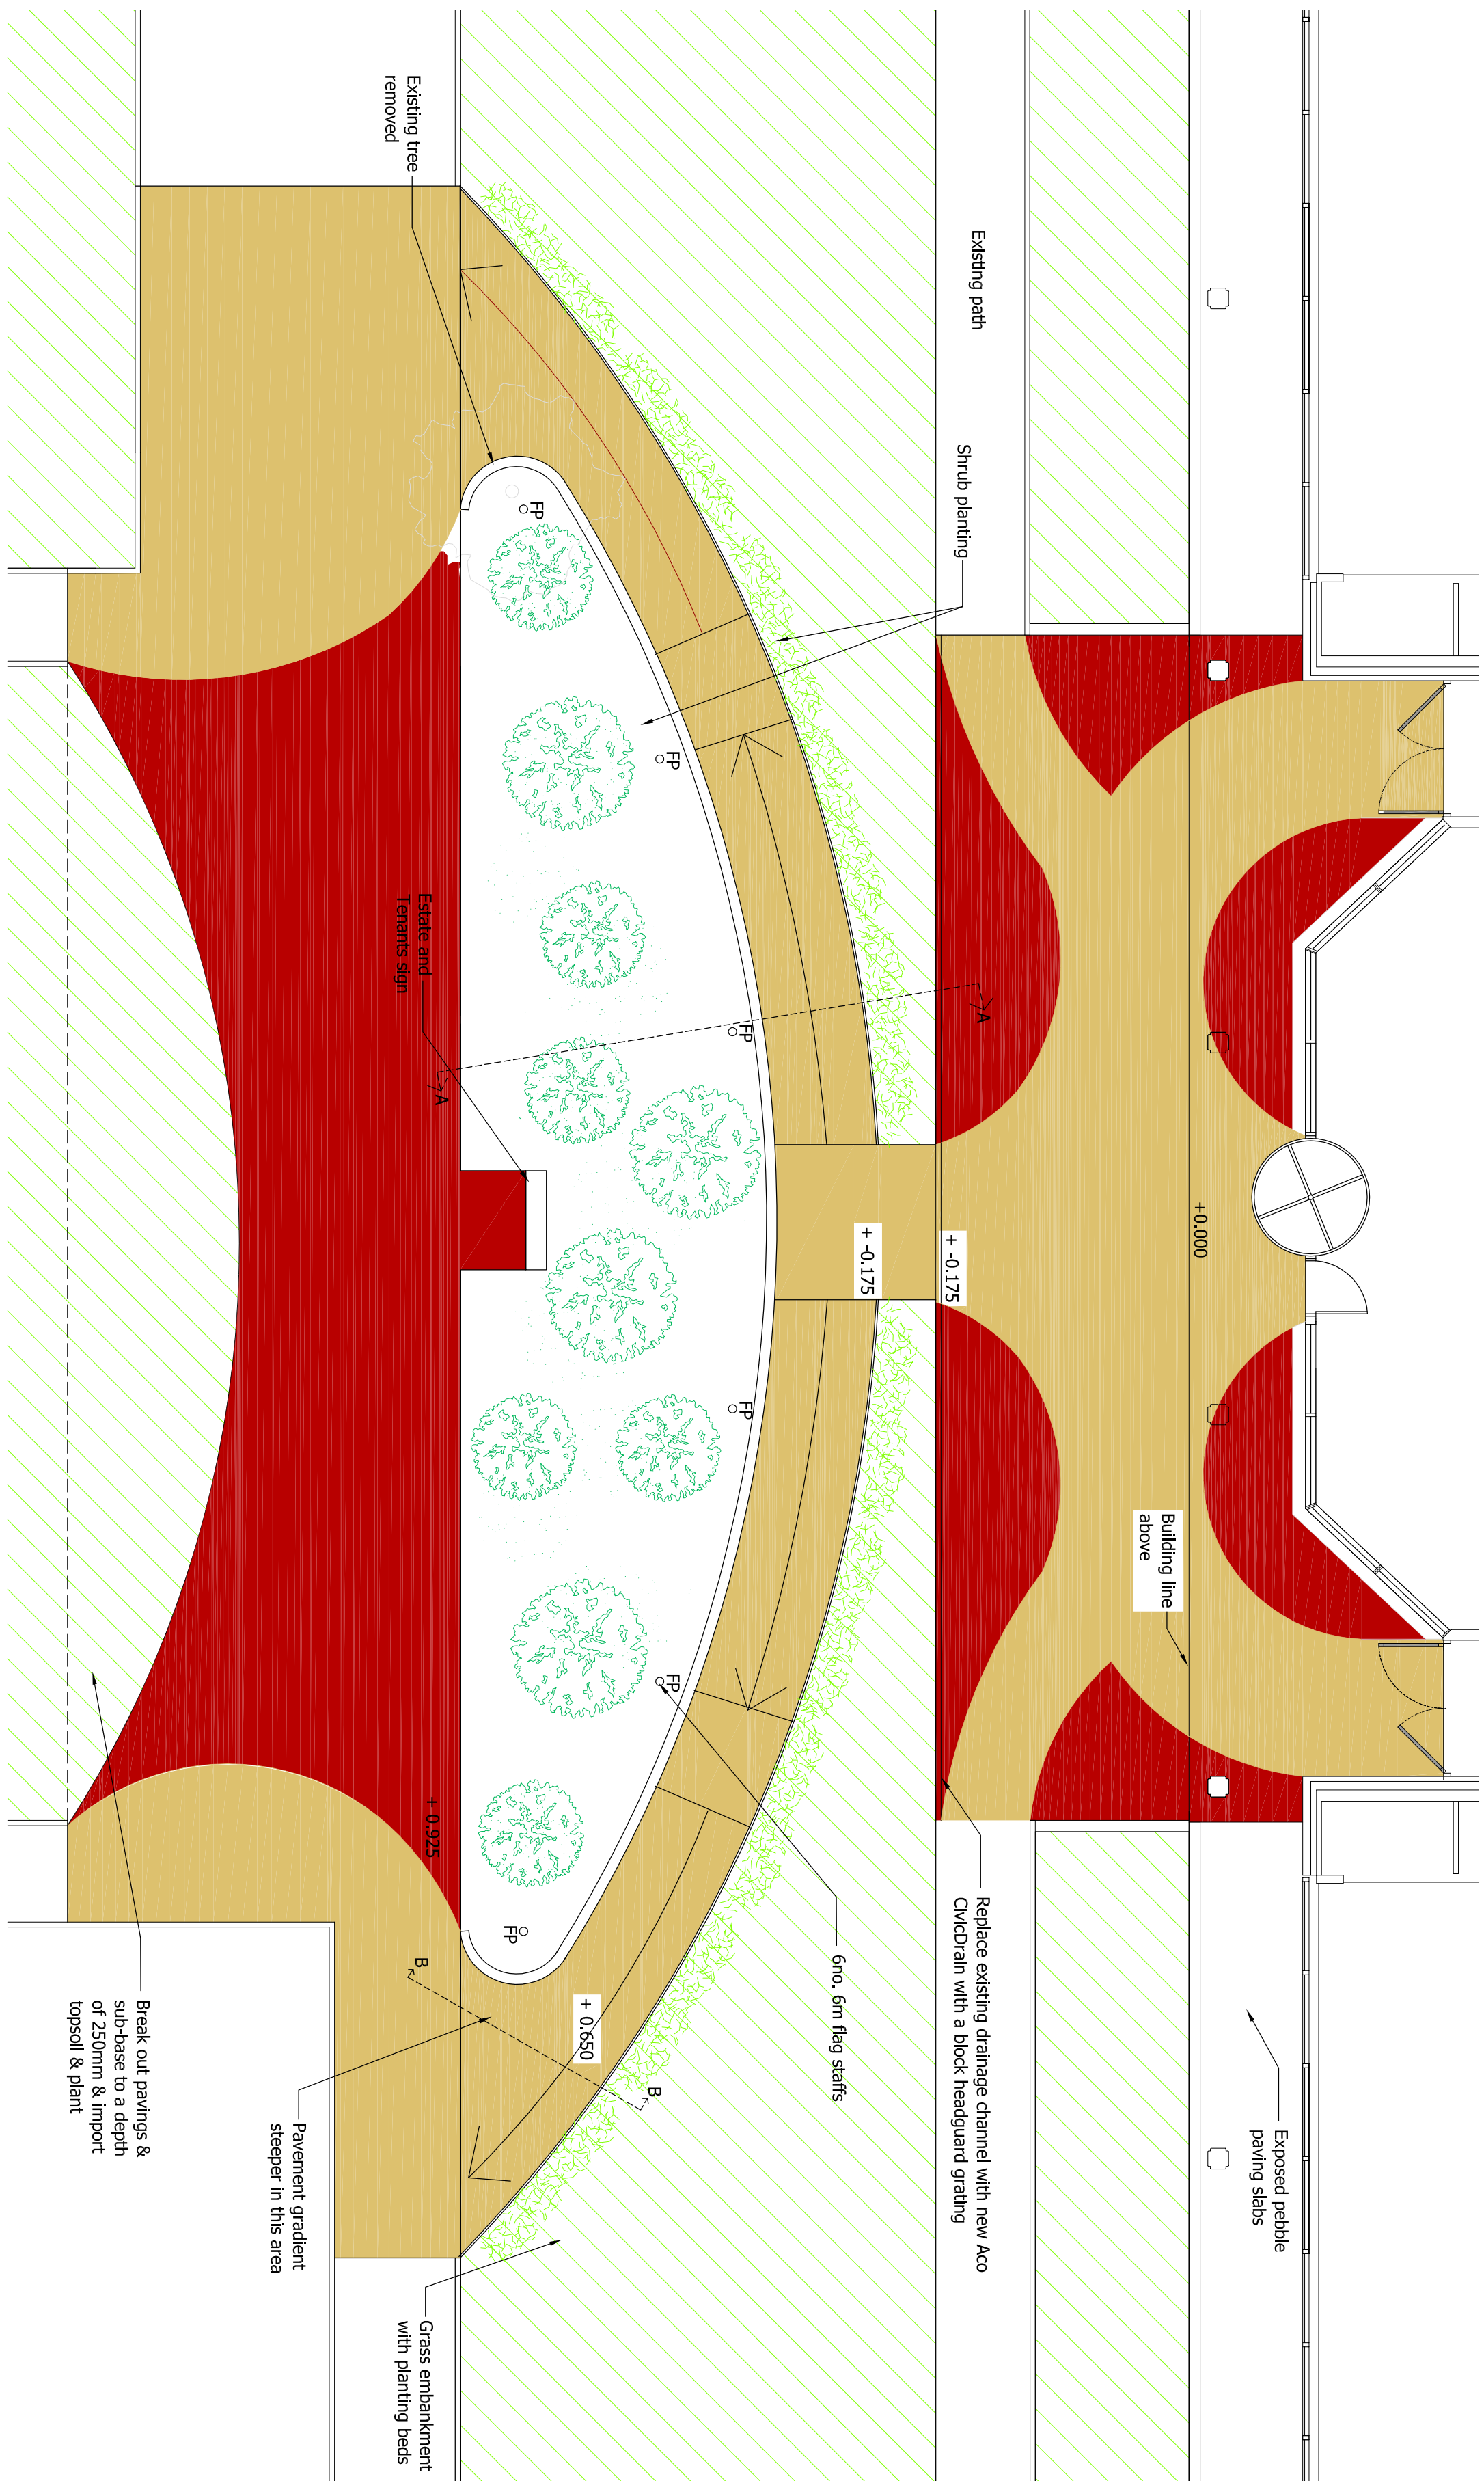


Section B-B 1:50

External Area Plan 1:100

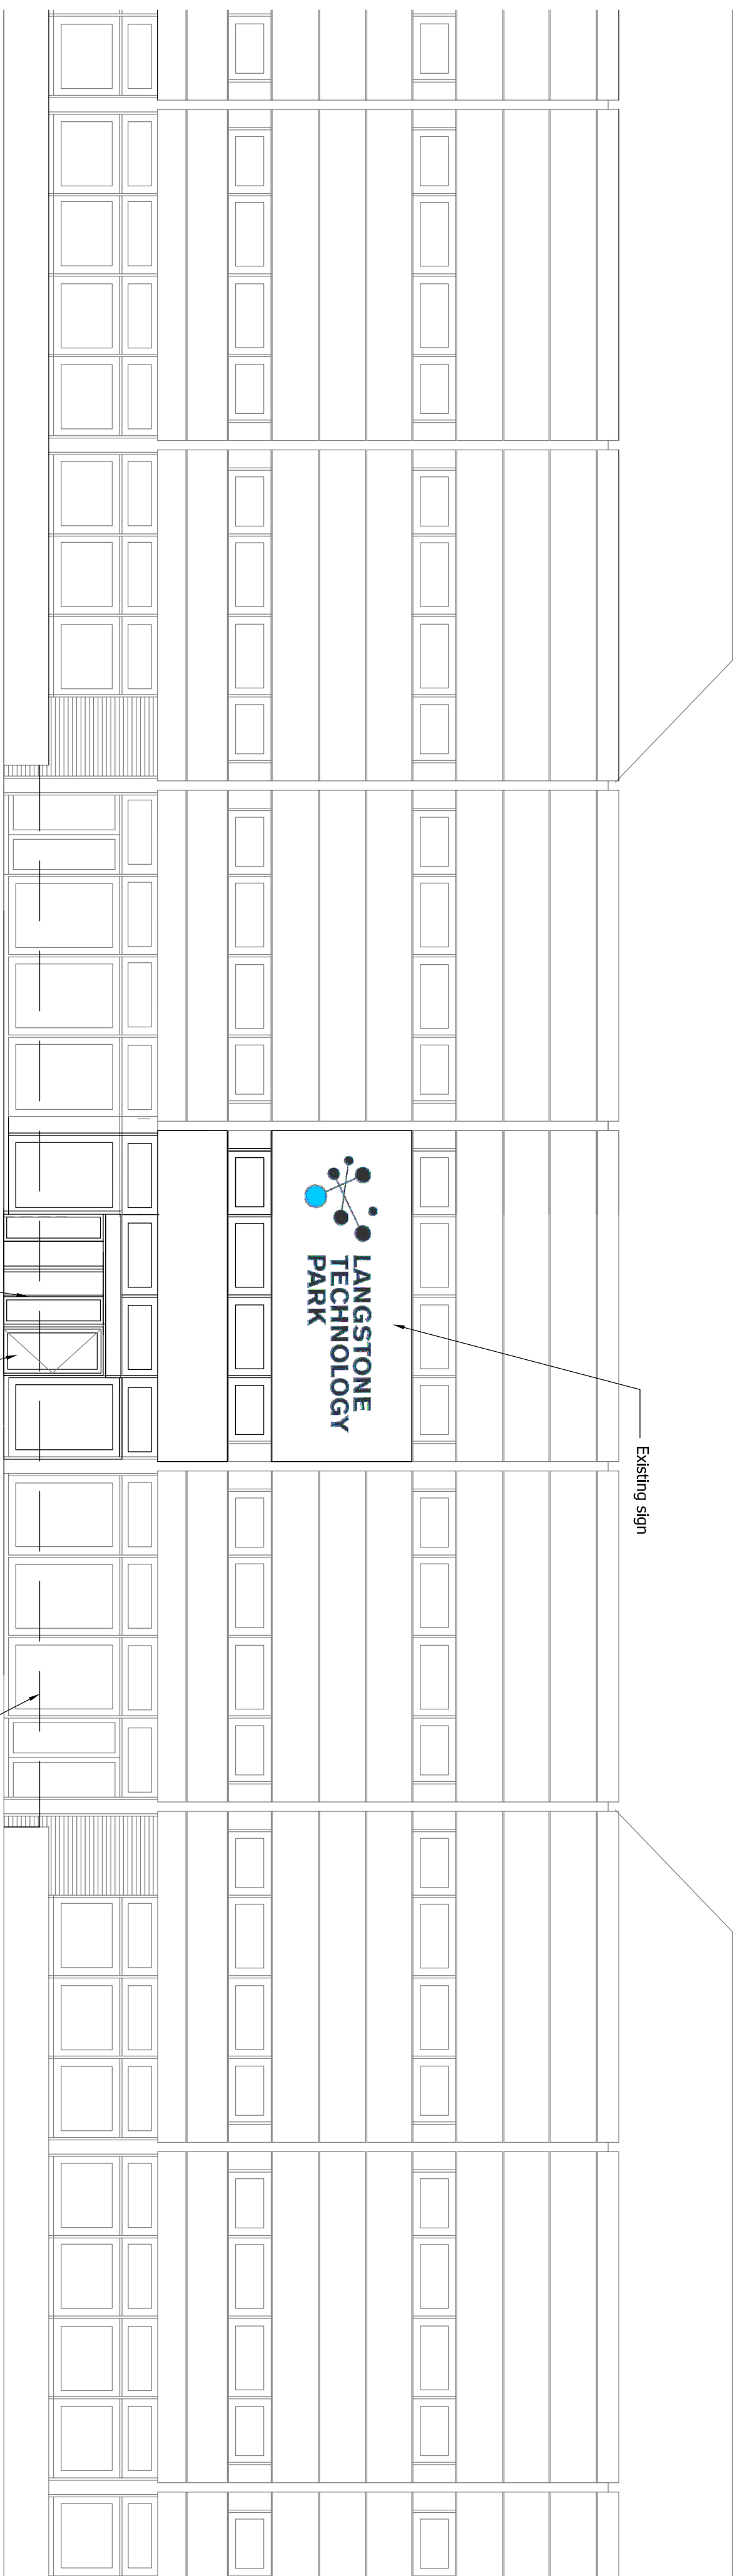

External Elevation 1:100

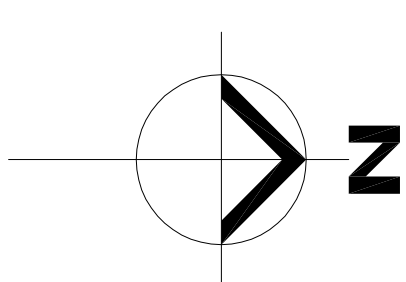

- Take up blue pavers to entrance level and replace with 18mm resin surface
- Install 950mm wide stainless steel hand rail to one side of Slope
- Enhance external lighting in soffit external to entrance doors
- Enhance internal loopwalk wall
- Take up exposed aggregate paving slabs at upper Plaza level and replace with surface as above.
- Take up exposed aggregate paving and remove steps and replace with as above
- Provide Marshalls' corduroy tactile paving units at top and bottom of slope
- Install 950mm wide stainless steel hand rail to one side of Slope
- Enhance external lighting in soffit external to entrance doors
- Enhance internal loopwalk wall

External Alterations

- Take up blue pavers to entrance level and replace with 18mm resin bound surface on 50mm thick AC14 close surface asphalt


Addaset 6mm Stone Resin Bound Surface Colour: Terracotta

- Addaset 6mm Stone Resin Bound Surface Colour: Rhine Gold**

Key

- Addaset 6mm Stone Resin Bound Surface Colour: Rhine Gold**

REV	DATE	DESCRIPTION	BY
A	21.11.12	Deleted cases regarding external waste added	KN
B	26.03.14	Access ramp added to replace stairs with associated changes	KN
C	20.06.14	Use of 'reaching' nail altered at junction with high level paving	KN
D	04.06.14	Flue windows reduced	KN
E	15.10.14	Paving strip altered to suit ballbed construction depth	KN
F	15.10.14	Paving strip altered and smaller working door added	KN
G	21.11.14	Sign altered, 1st floor working door shown	KN

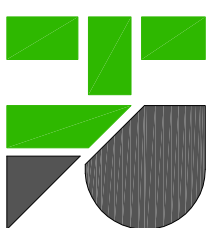

HEAD, ROBERTS & ASSOCIATES

SO21 2B
Shawford, Hants
Tel: 01962 71111
Fax: 01962 71110
Email : mail@headroberts.co.uk

Email : mail@headroberts.co.uk

Client

Fasset

LTP 6000 Reception

External Elevations and External Works Plan

Drawing No

4120/03

Revision
G

This drawing shall not be scaled, except for plotting purposes. All dimensions to be checked on site where applicable, prior to commencement on site. Differences between drawings and specification or Bills of quantities to be referred to the Architect for clarification. All works shall conform to the current edition of the Building Regulations and other relevant statutory requirements. All materials and workmanship shall conform with the relevant British Standard Specifications and Codes of Practice.

This drawing is the copyright of Head, Roberts and Associates and shall not be copied or reproduced without permission.