


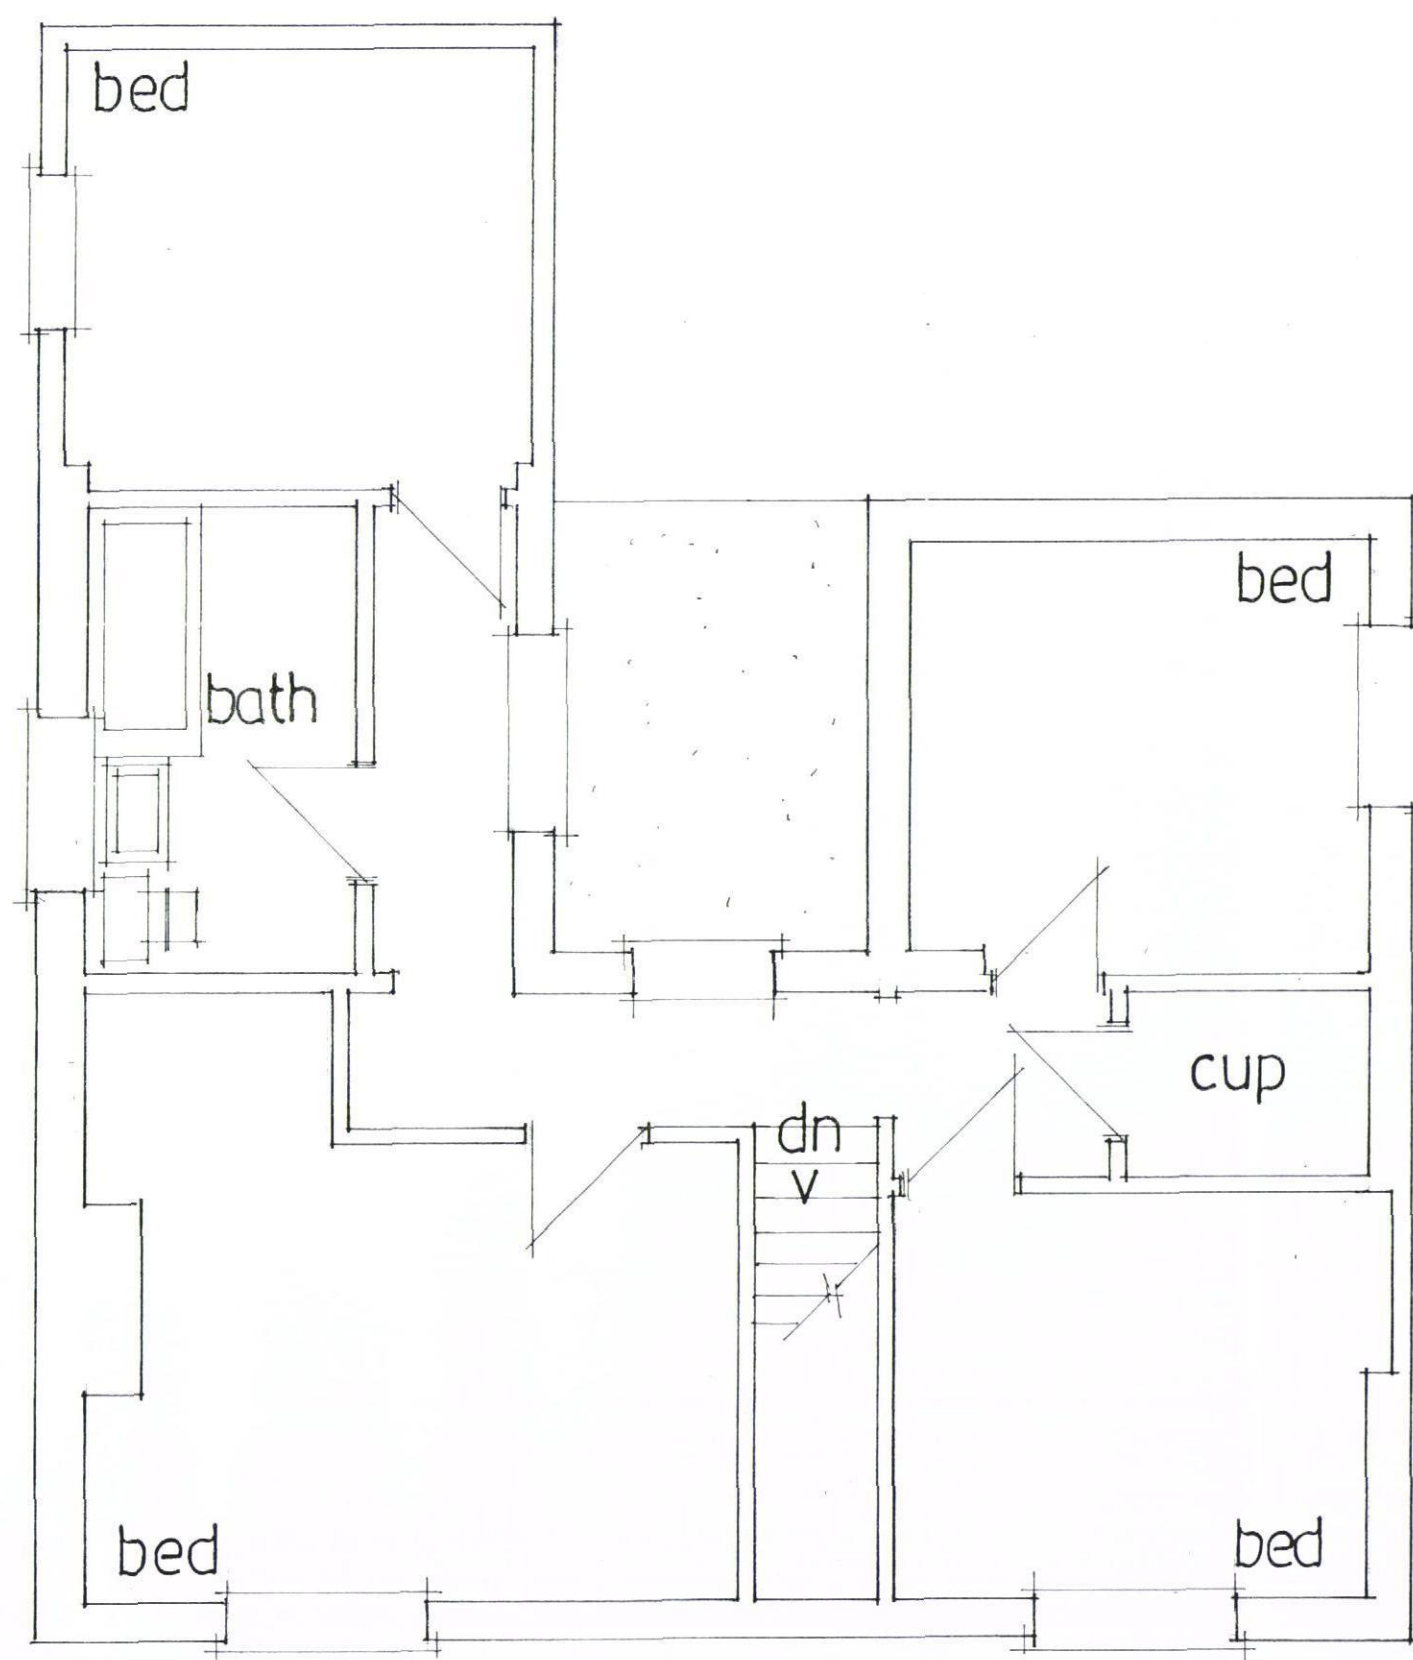

Existing first floor

date apr 14
scale 1:50

PLANNING ONLY

PETER J. WALKER MRICS
CHARTERED SURVEYOR
182 SEAFRONT, HAYLING ISLAND, HANTS
PO11 9 AN

TEL: 02392 467571