




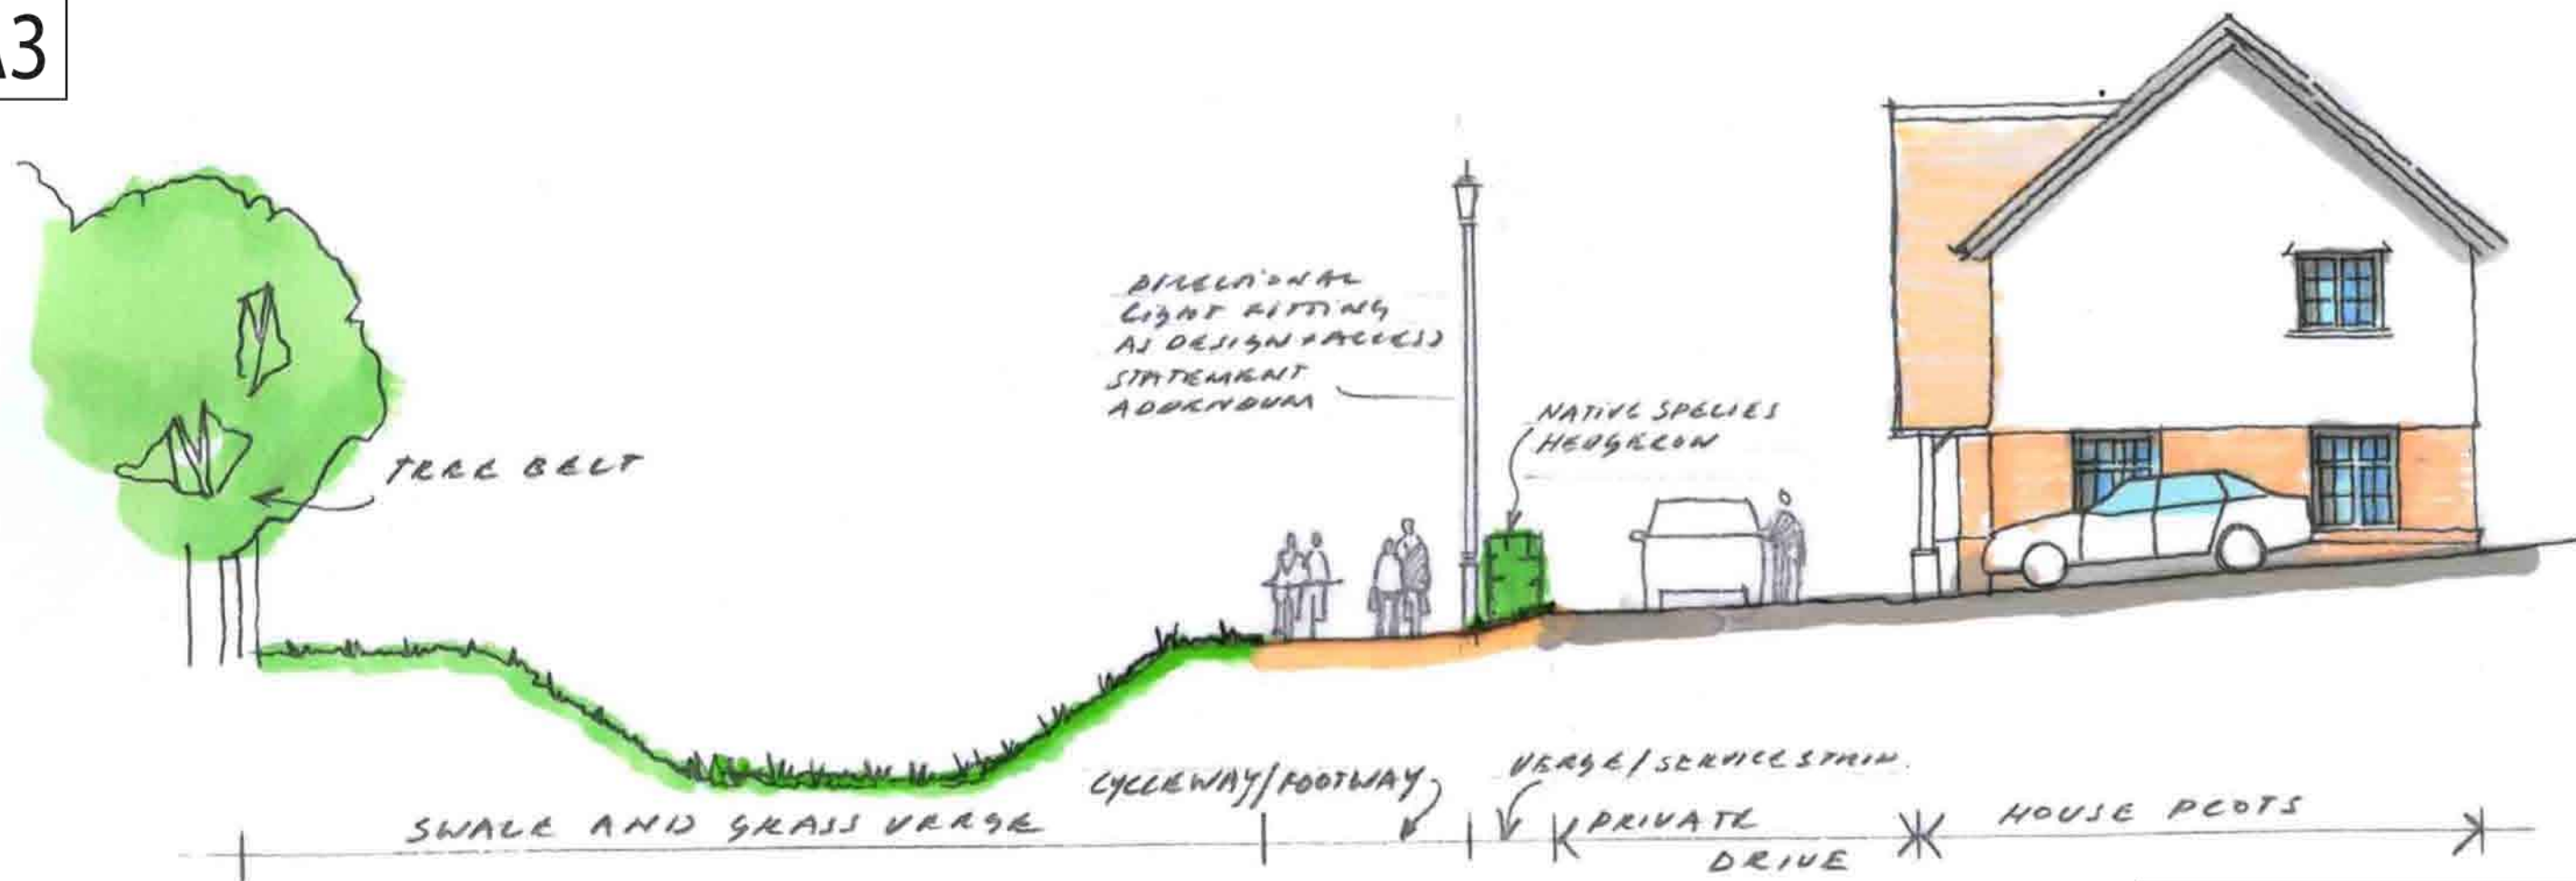

Detail of cycleway/footway and swale

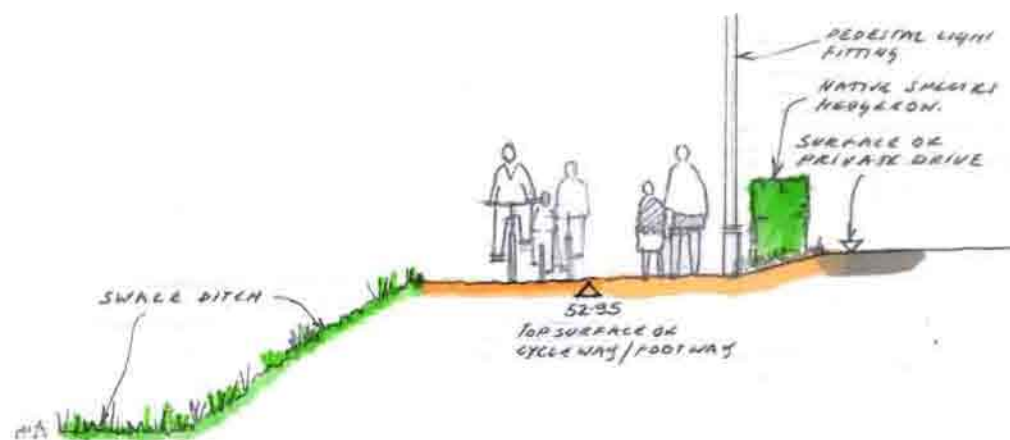

Cross section through western boundary opposite existing woodland

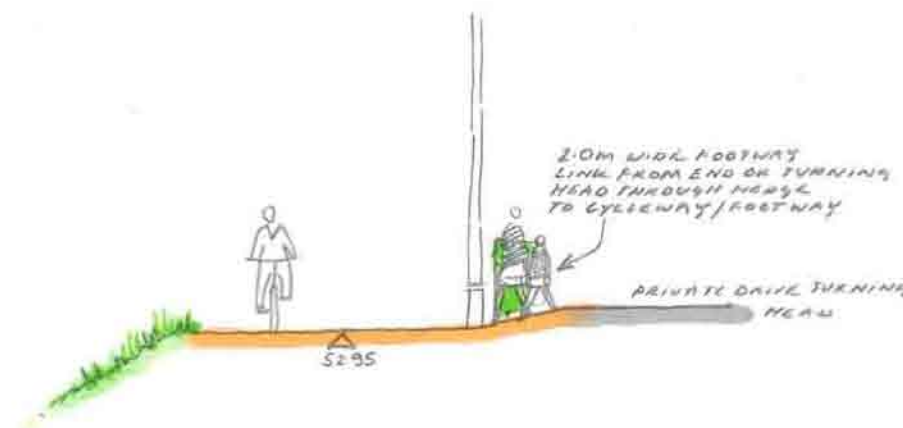

Cross section through hedgerow showing pedestrian links from private drive to cycleway/footway

NOTES

Permission is granted to scale from this drawing for the purpose of Local Authority Planning Approval only. In all other circumstances DO NOT scale from this drawing, please contact this office for any additional information required.

Contractors, Sub Contractors and Suppliers are to check all relevant dimensions and levels of the site and building before commencing any shop drawings or building work. Any discrepancies should be recorded to the Architect.

Where applicable this drawing is to be read in conjunction with the Consultants' drawings.

This drawing is the copyright of Tetlow King Ltd ©. All rights reserved.

Ordnance Survey Data © Crown Copyright. All rights reserved. Licence No. 100007359

REV	DESCRIPTION	DATE	AUTHOR	CHK'D
A	Section showing pedestrian link through hedge linking cycleway/footway and private drive added	28/05/14	AK	DB

TETLOW KING
ARCHITECTS : URBAN DESIGNERS : SUSTAINABILITY CONSULTANTS
Building 300, The Grange, Romsey Road, Michelmersh, Romsey, Hampshire, SO51 0AE
Tel: 01794 517333 Fax: 01794 515517 Web: www.tetlowking.co.uk

PROJECT

Berewood, Phase 2
Waterlooville, Hampshire
For: Redrow Homes (Southern Counties)

DRAWING

**Detail of Cycleway/Footway
Along Western Boundary -02**

SCALE	DATE	AUTHOR	CHK'D
1:100 @ A3	21/05/14	DB/AK	-
JOB NO.	DRAWING NO.	REV	
REDR130524	CWD-02	A	