


NOTE : THIS DRAWING IS NOT A SPECIFICATION OF WORK AND IS ONLY FOR THE PURPOSE OF GAINING TOWN PLANNING AND BUILDING REGULATION APPROVALS. ALL DETAILS/DIMENSIONS MUST BE CHECKED ON SITE BEFORE COMMENCEMENT OF WORK BY CONTRACTOR

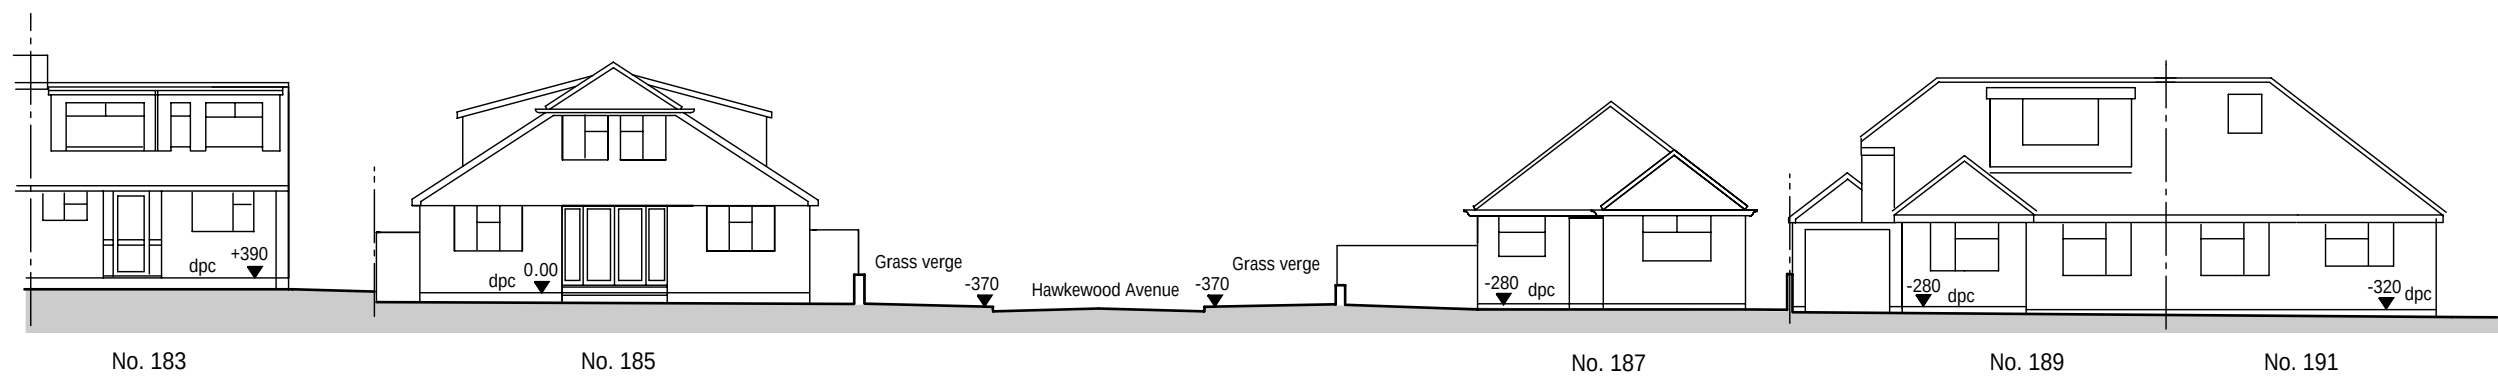

Proposed Street Scene along Silverdale Drive No's 183 - 191
scale 1 : 200

Proposed Alteration to Roof with Side Dormers and Single Storey
Front and Side Extensions
For:- Mr & Mrs Jarvis
185 Silverdale Drive, Waterloooville. PO7 6DX
Proposed Street Scene Scale 1 : 200 Dwg. No.140513pl5