


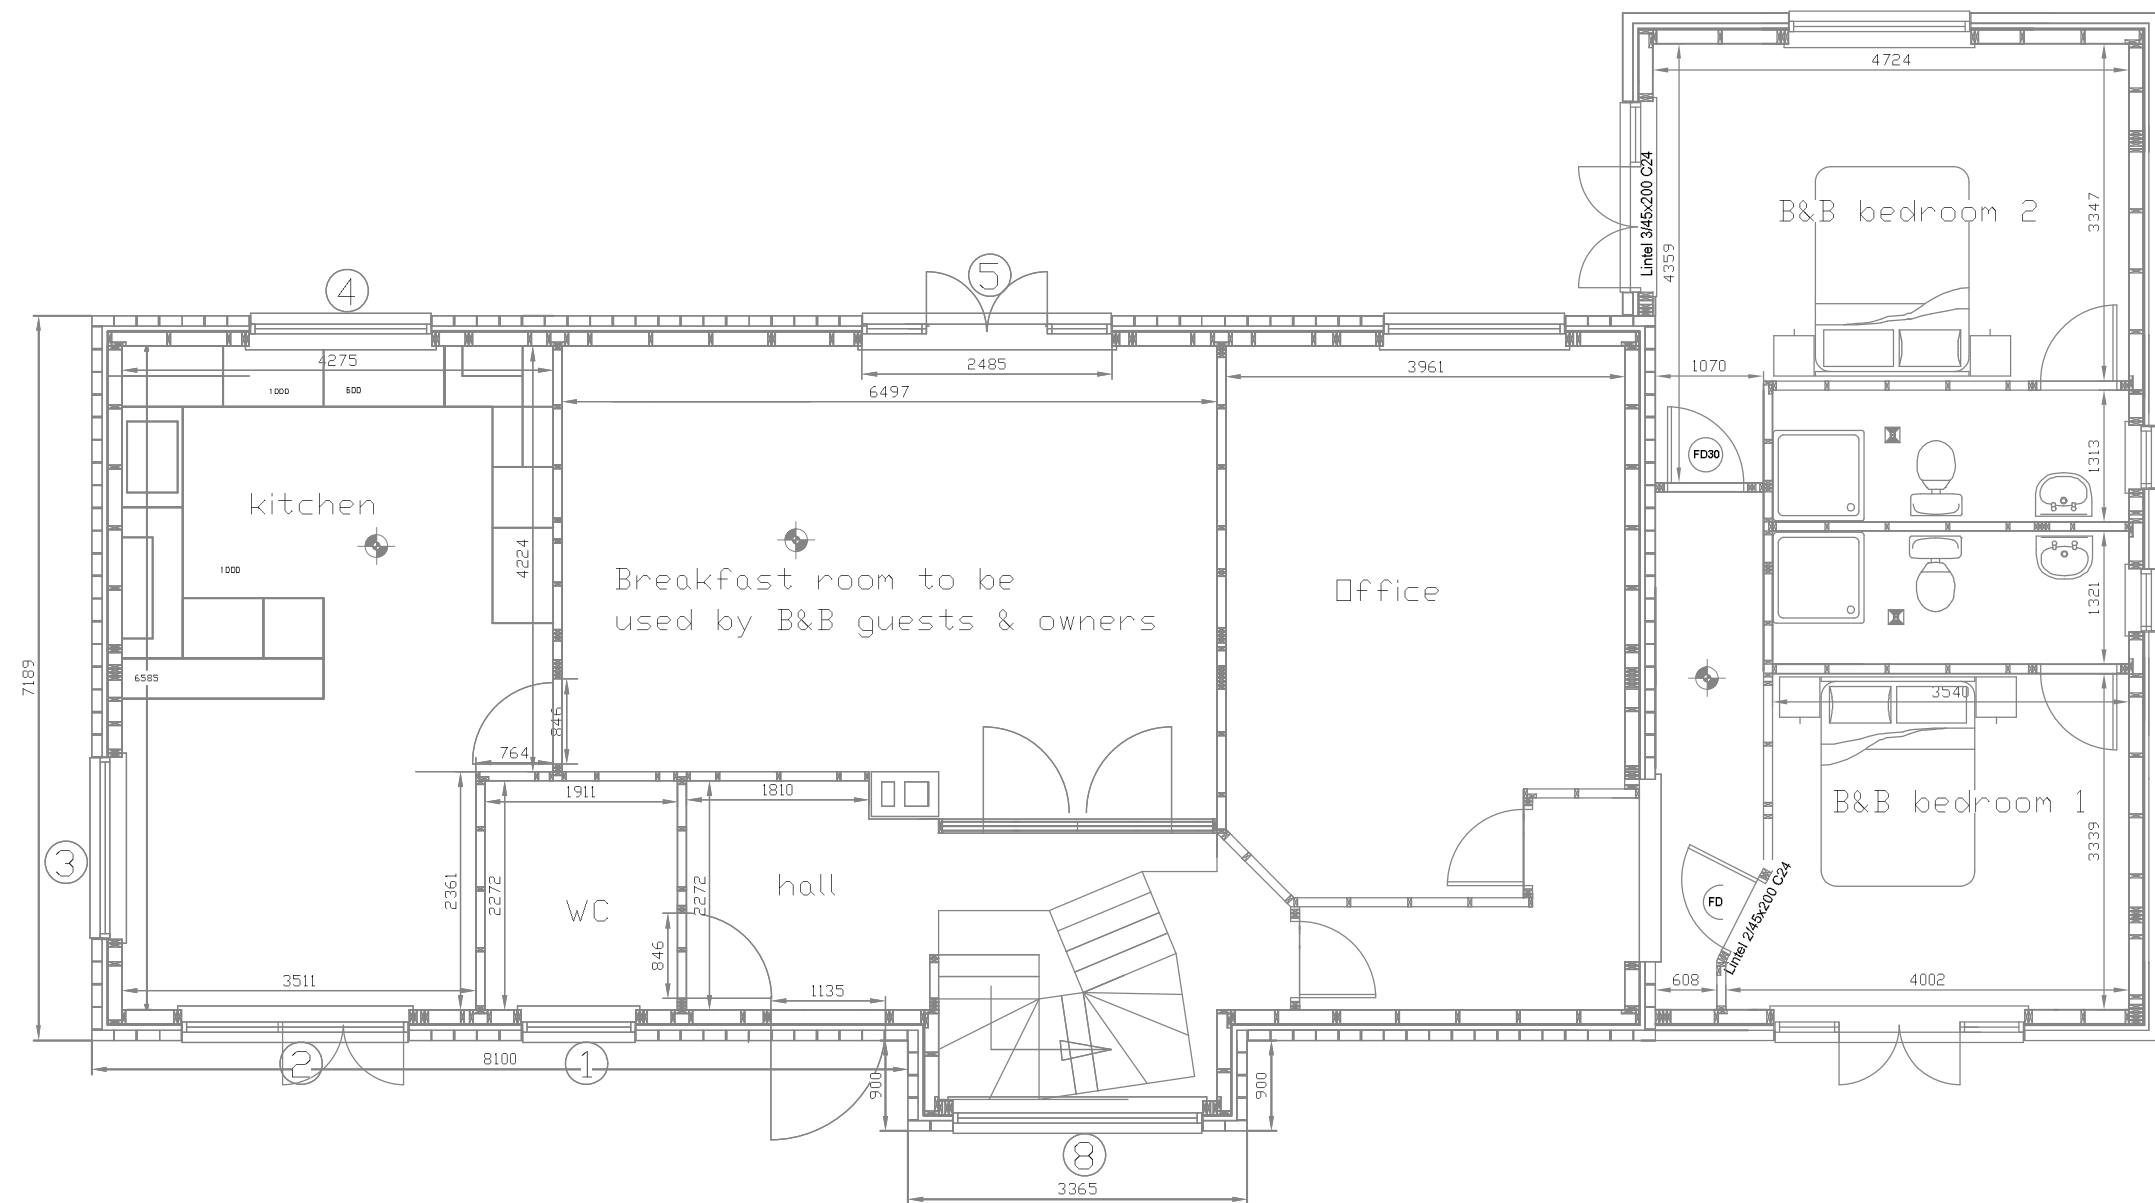

PROPOSED GROUND FLOOR LAYOUT PLAN

Date	19.11.12	Drawn	EM	Checked by		Date checked		Client	Mr&Mrs Millers
Scale	1/75	Drawing title			Project				Bed and breakfast
201/24	PROPOSED GF PLAN				Address				8 New Brighton Road Emsworth,Hants,PO10 7PS



8 New Brighton Road,
Emsworth, Hampshire
PO10 7PS
Tel: 08450450862
www.erconstructions.co.uk