
PERMIT

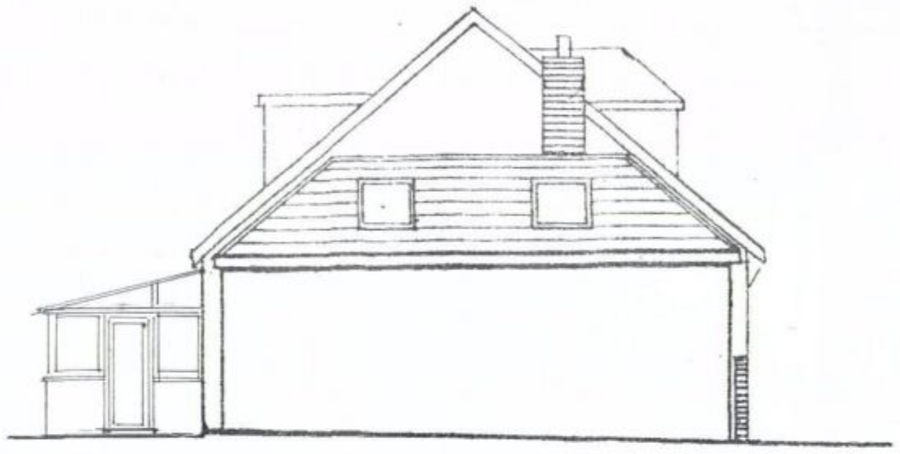

WEST ELEVATION



SOUTH ELEVATION



NORTH ELEVATION

0 1 2 3 4

SCALE 1:100 METERS

EXISTING ELEVATIONS

Proposed roof on existing conservatory at

26 Woodcroft Lane, Lovedean, PO8 9PY

HAVANT BOROUGH COUNCIL
22 JUN 2011
RECEIVED

For: Mr. T Jarrett, 26Woodcroft Lane, Lovedean, PO8 9PY	**Date: 2011** **Scale:AS SHOWN** No 2 **Drawn:KIM** EXISTING ELEVATIONS	**CREATIVE DESIGNS** **Oaklea, Titchfield Lane,** **Wickham, Portsmouth** **PO17 5PQ Tel 01329 835992**