


REPLACEMENT OF EXISTING SUB STANDARD BUILDING.
14A, TOURNERBURY LANE, HAYLING ISLAND, HANTS.
FOR DIGITAL PRINT TECHNOLOGY LTD.

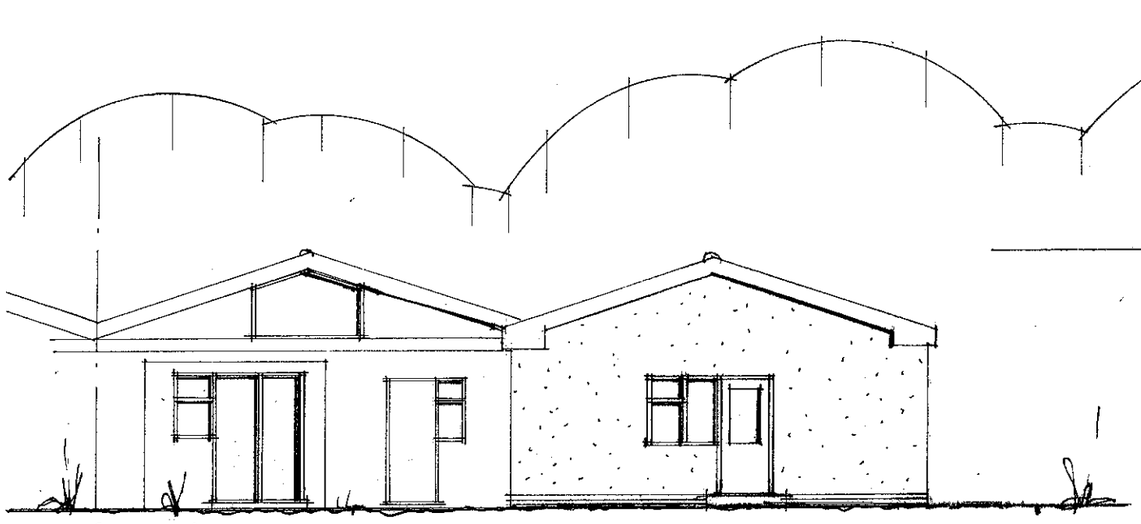

front

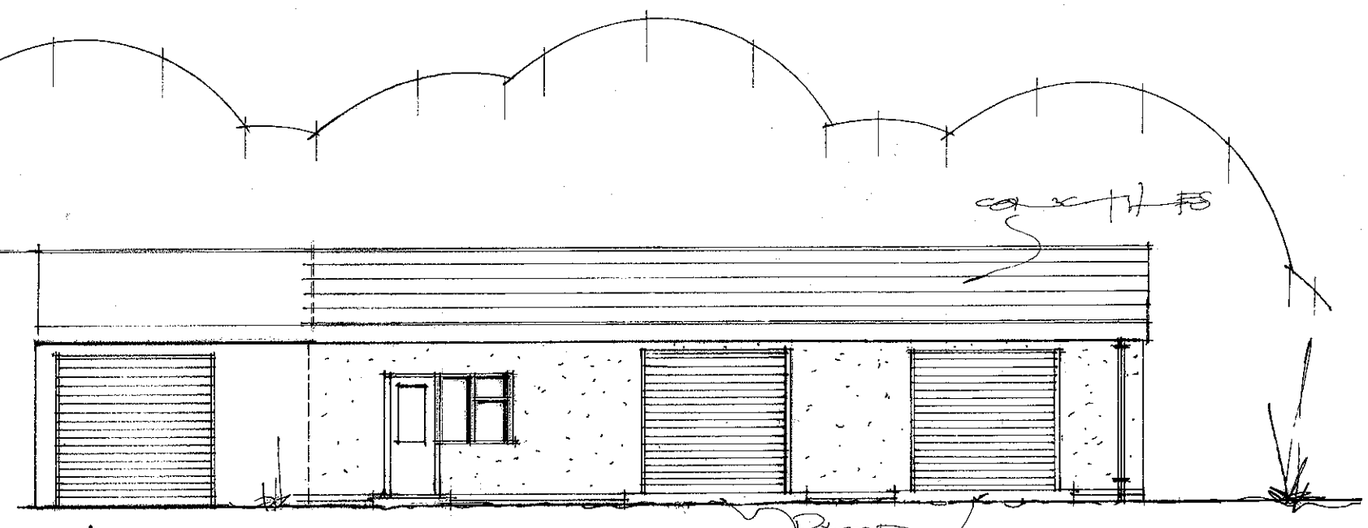

side

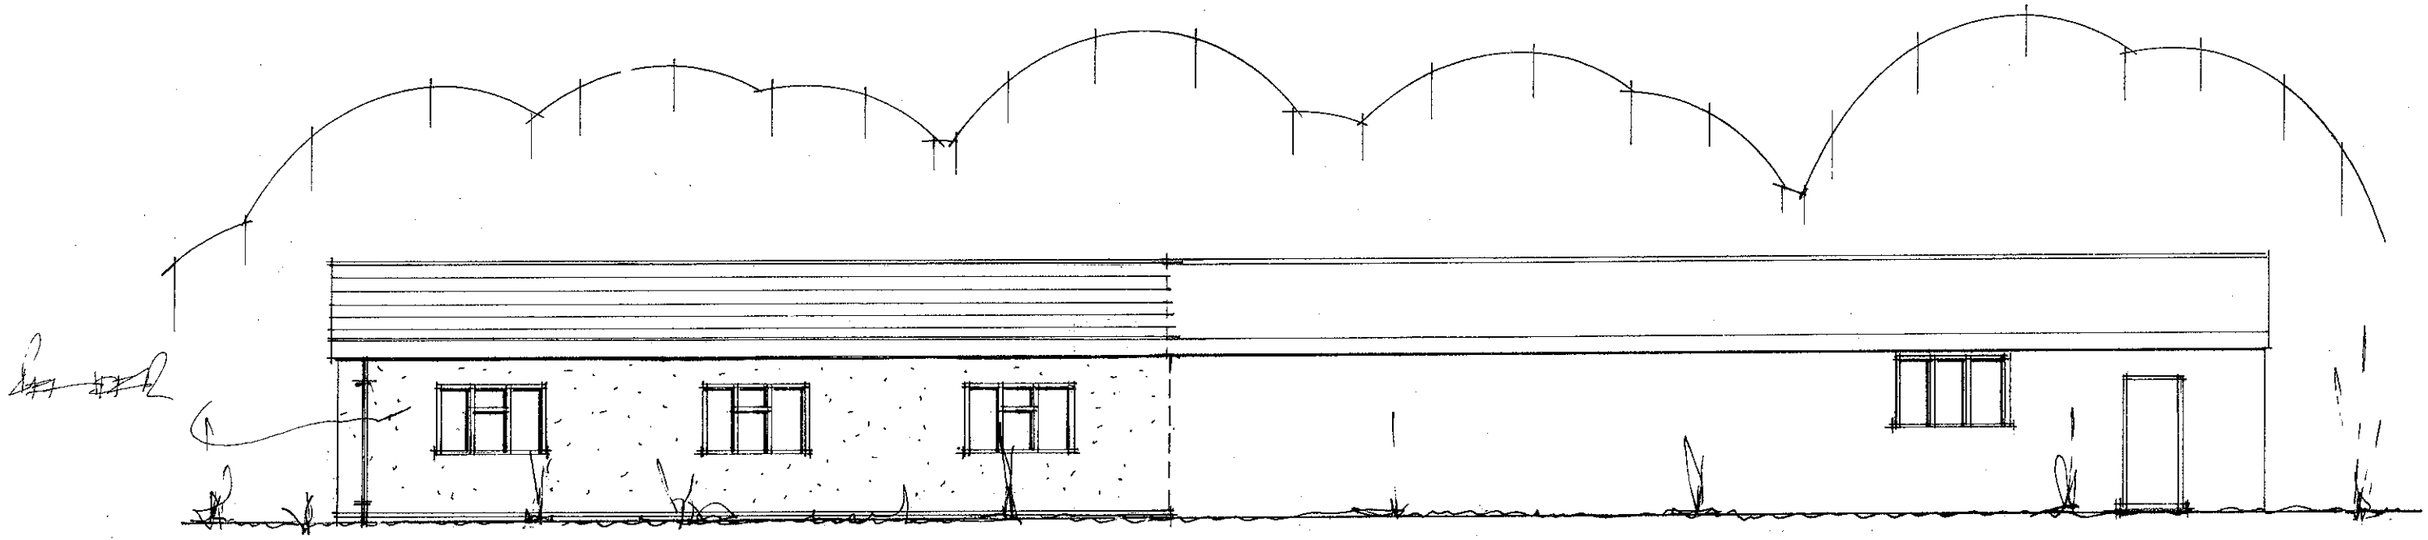

rear

date july 2011
scale 1·100

PROPOSED ELEVATIONS.

PETER J. WALKER MRICS
CHARTERED SURVEYOR
182 SEAFRONT, HAYLING ISLAND, HANTS
PO11 9 AN

TEL: 02392 467571