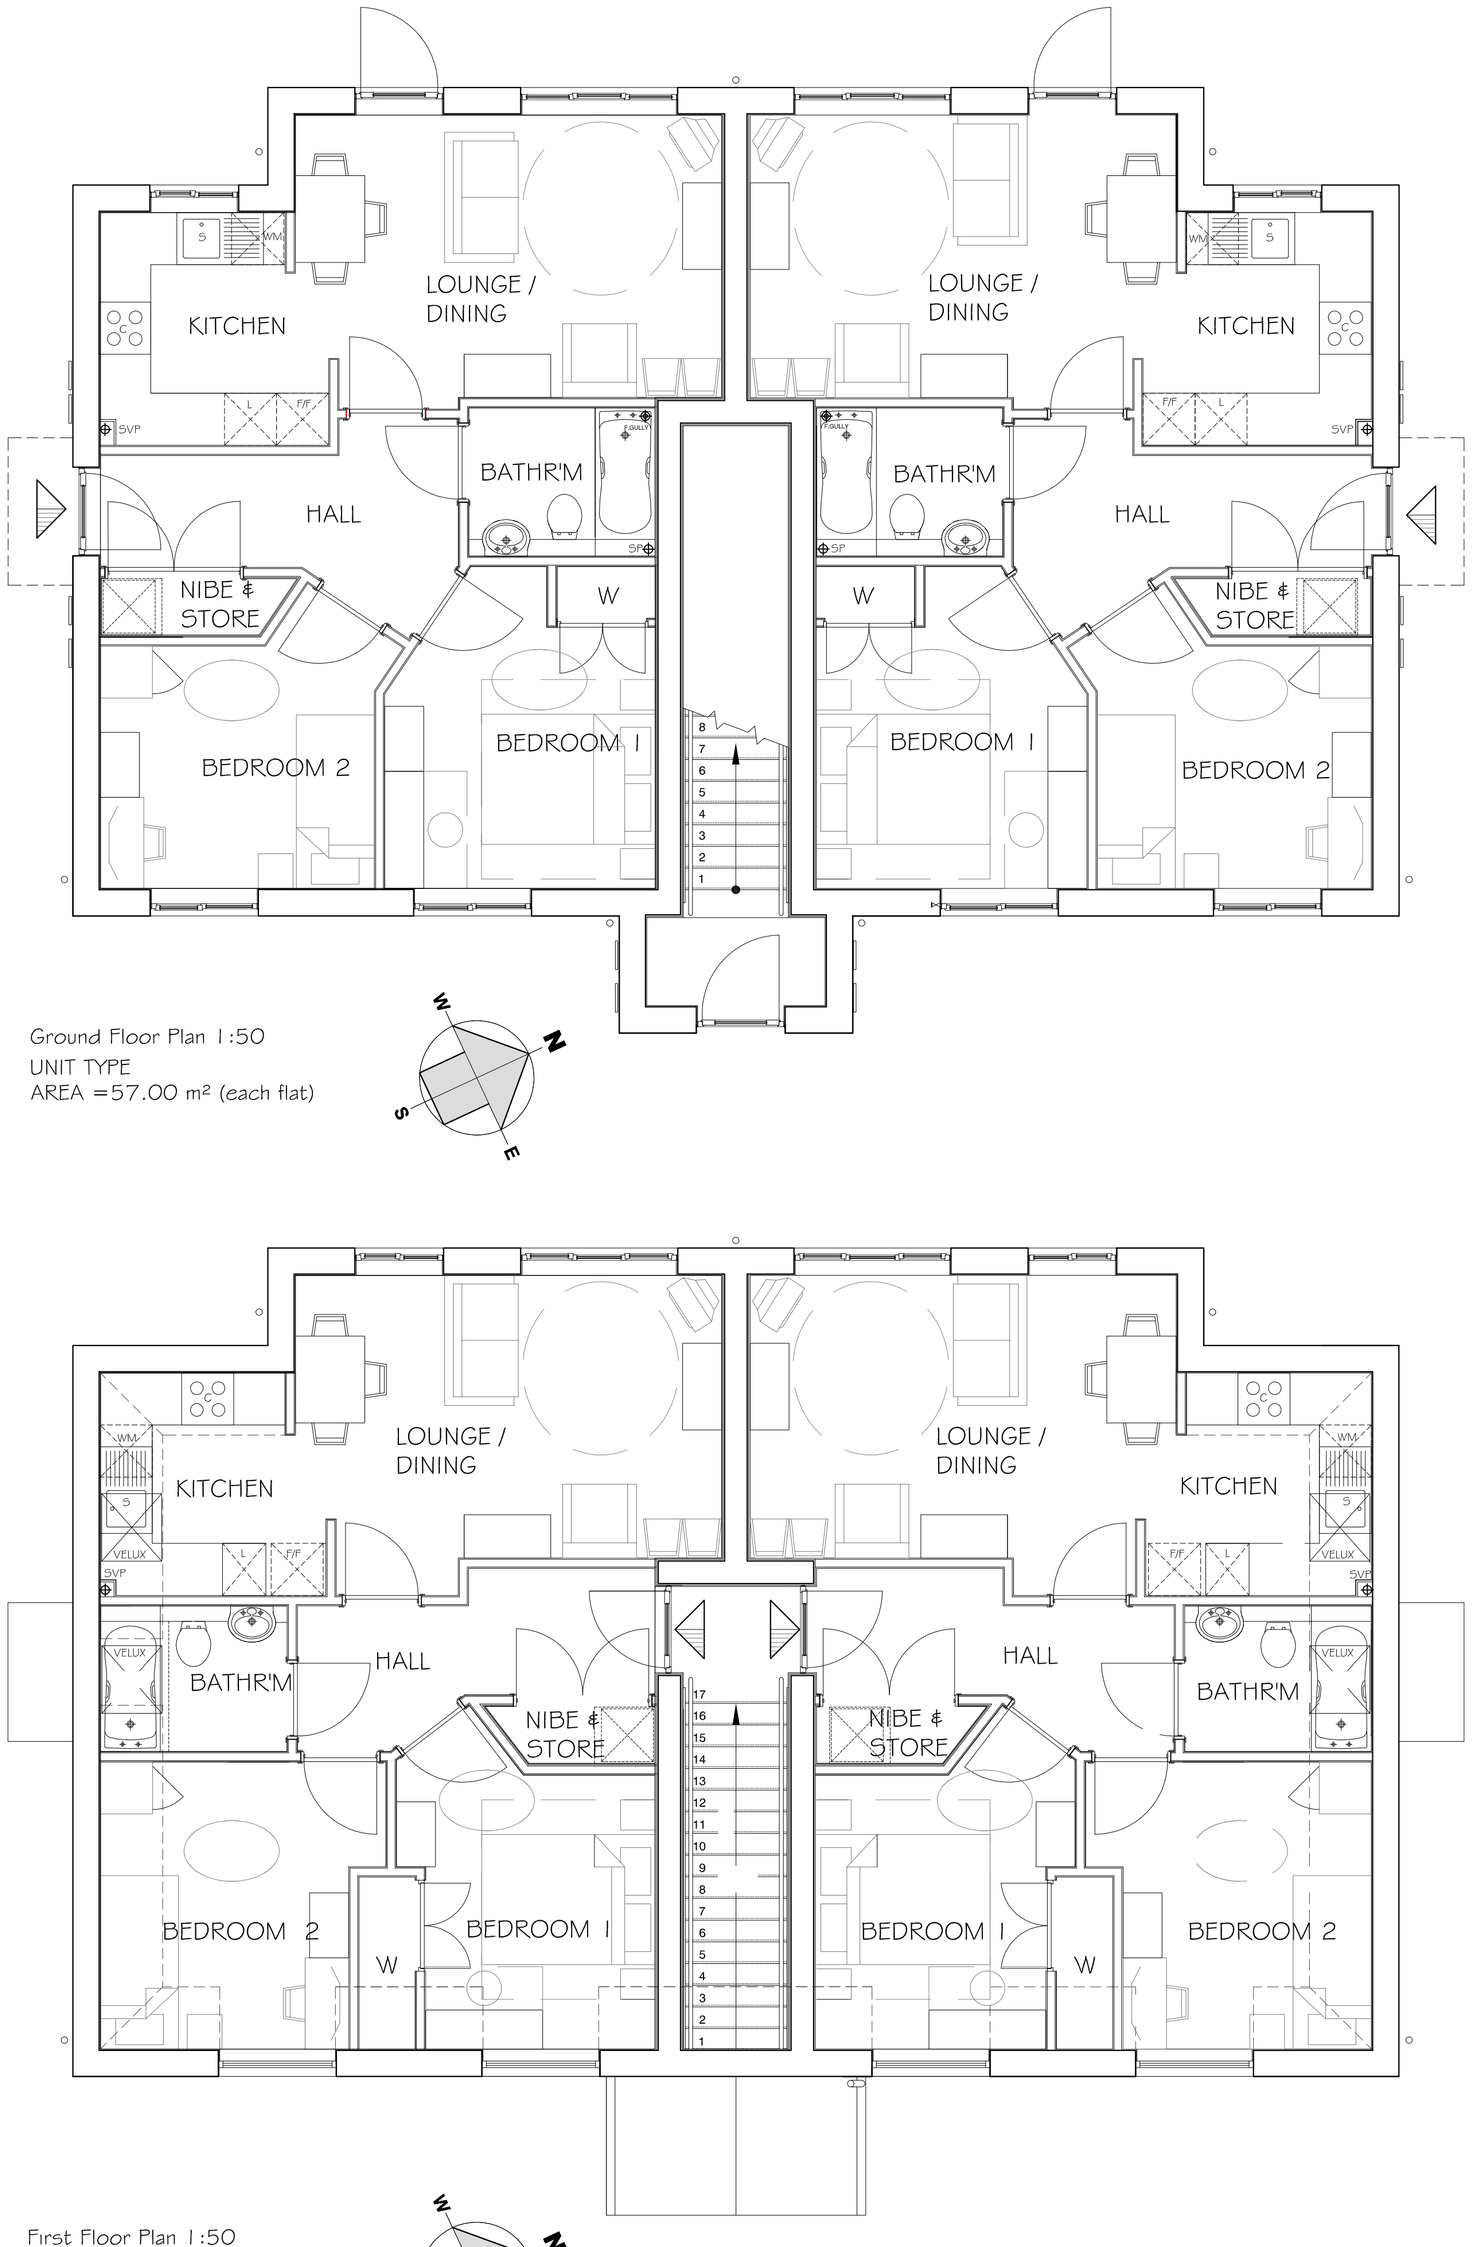


Ground Floor Plan 1:50

UNIT TYPE


AREA =57.00 m² (each flat)

First Floor Plan 1:50


AREA = 57.00 m² (each flat)



East Elevation 1:100

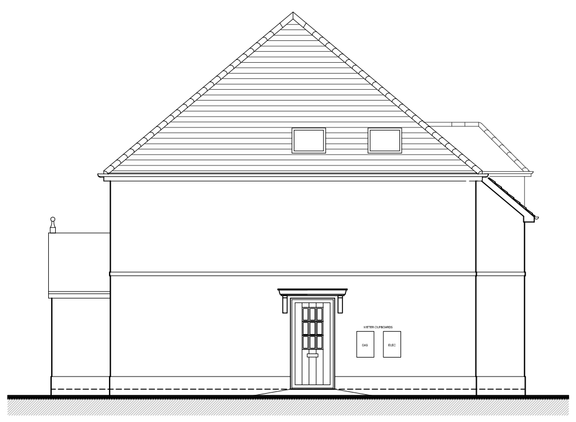

North Elevation 1:100

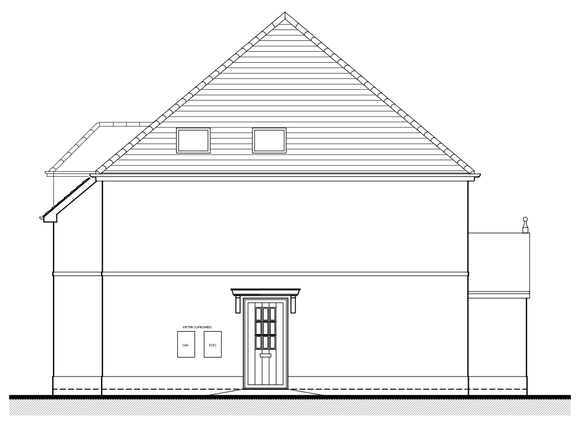

South Elevation 1:100



West Elevation 1:100

NOTES:

Dimensions to be checked on site before commencing work. Any discrepancies shall be reported to the architect immediately.

Do not scale from these drawings except for planning purposes. Use figured dimensions only.

Where applicable this drawing is to be read in conjunction with other consultants' drawings.

This drawing is the copyright of Harrington Design + Bloomfield

Rev	Date	Amendment	Checked

harrington design + bloomfield
ARCHITECTS

6 The Old Flour Mill, Queen Street, Emsworth, Hants, PO10 7BT
Tel: 44 (0) 1243 373855
Fax: 44 (0) 1243 373245
e-mail: info@harringtonbloomfield.co.uk

For
HOOD HOUSE LTD

Project
FROGMORE LANE

Title
FLOOR PLANS
AND ELEVATIONS
UNIT TYPE B

Date	Drawn	Scale	Checked
FEB 2011	AJ	AS SHOWN	JB

Job Number	Prefix	Drawing Number	Revision
07114	P	124	