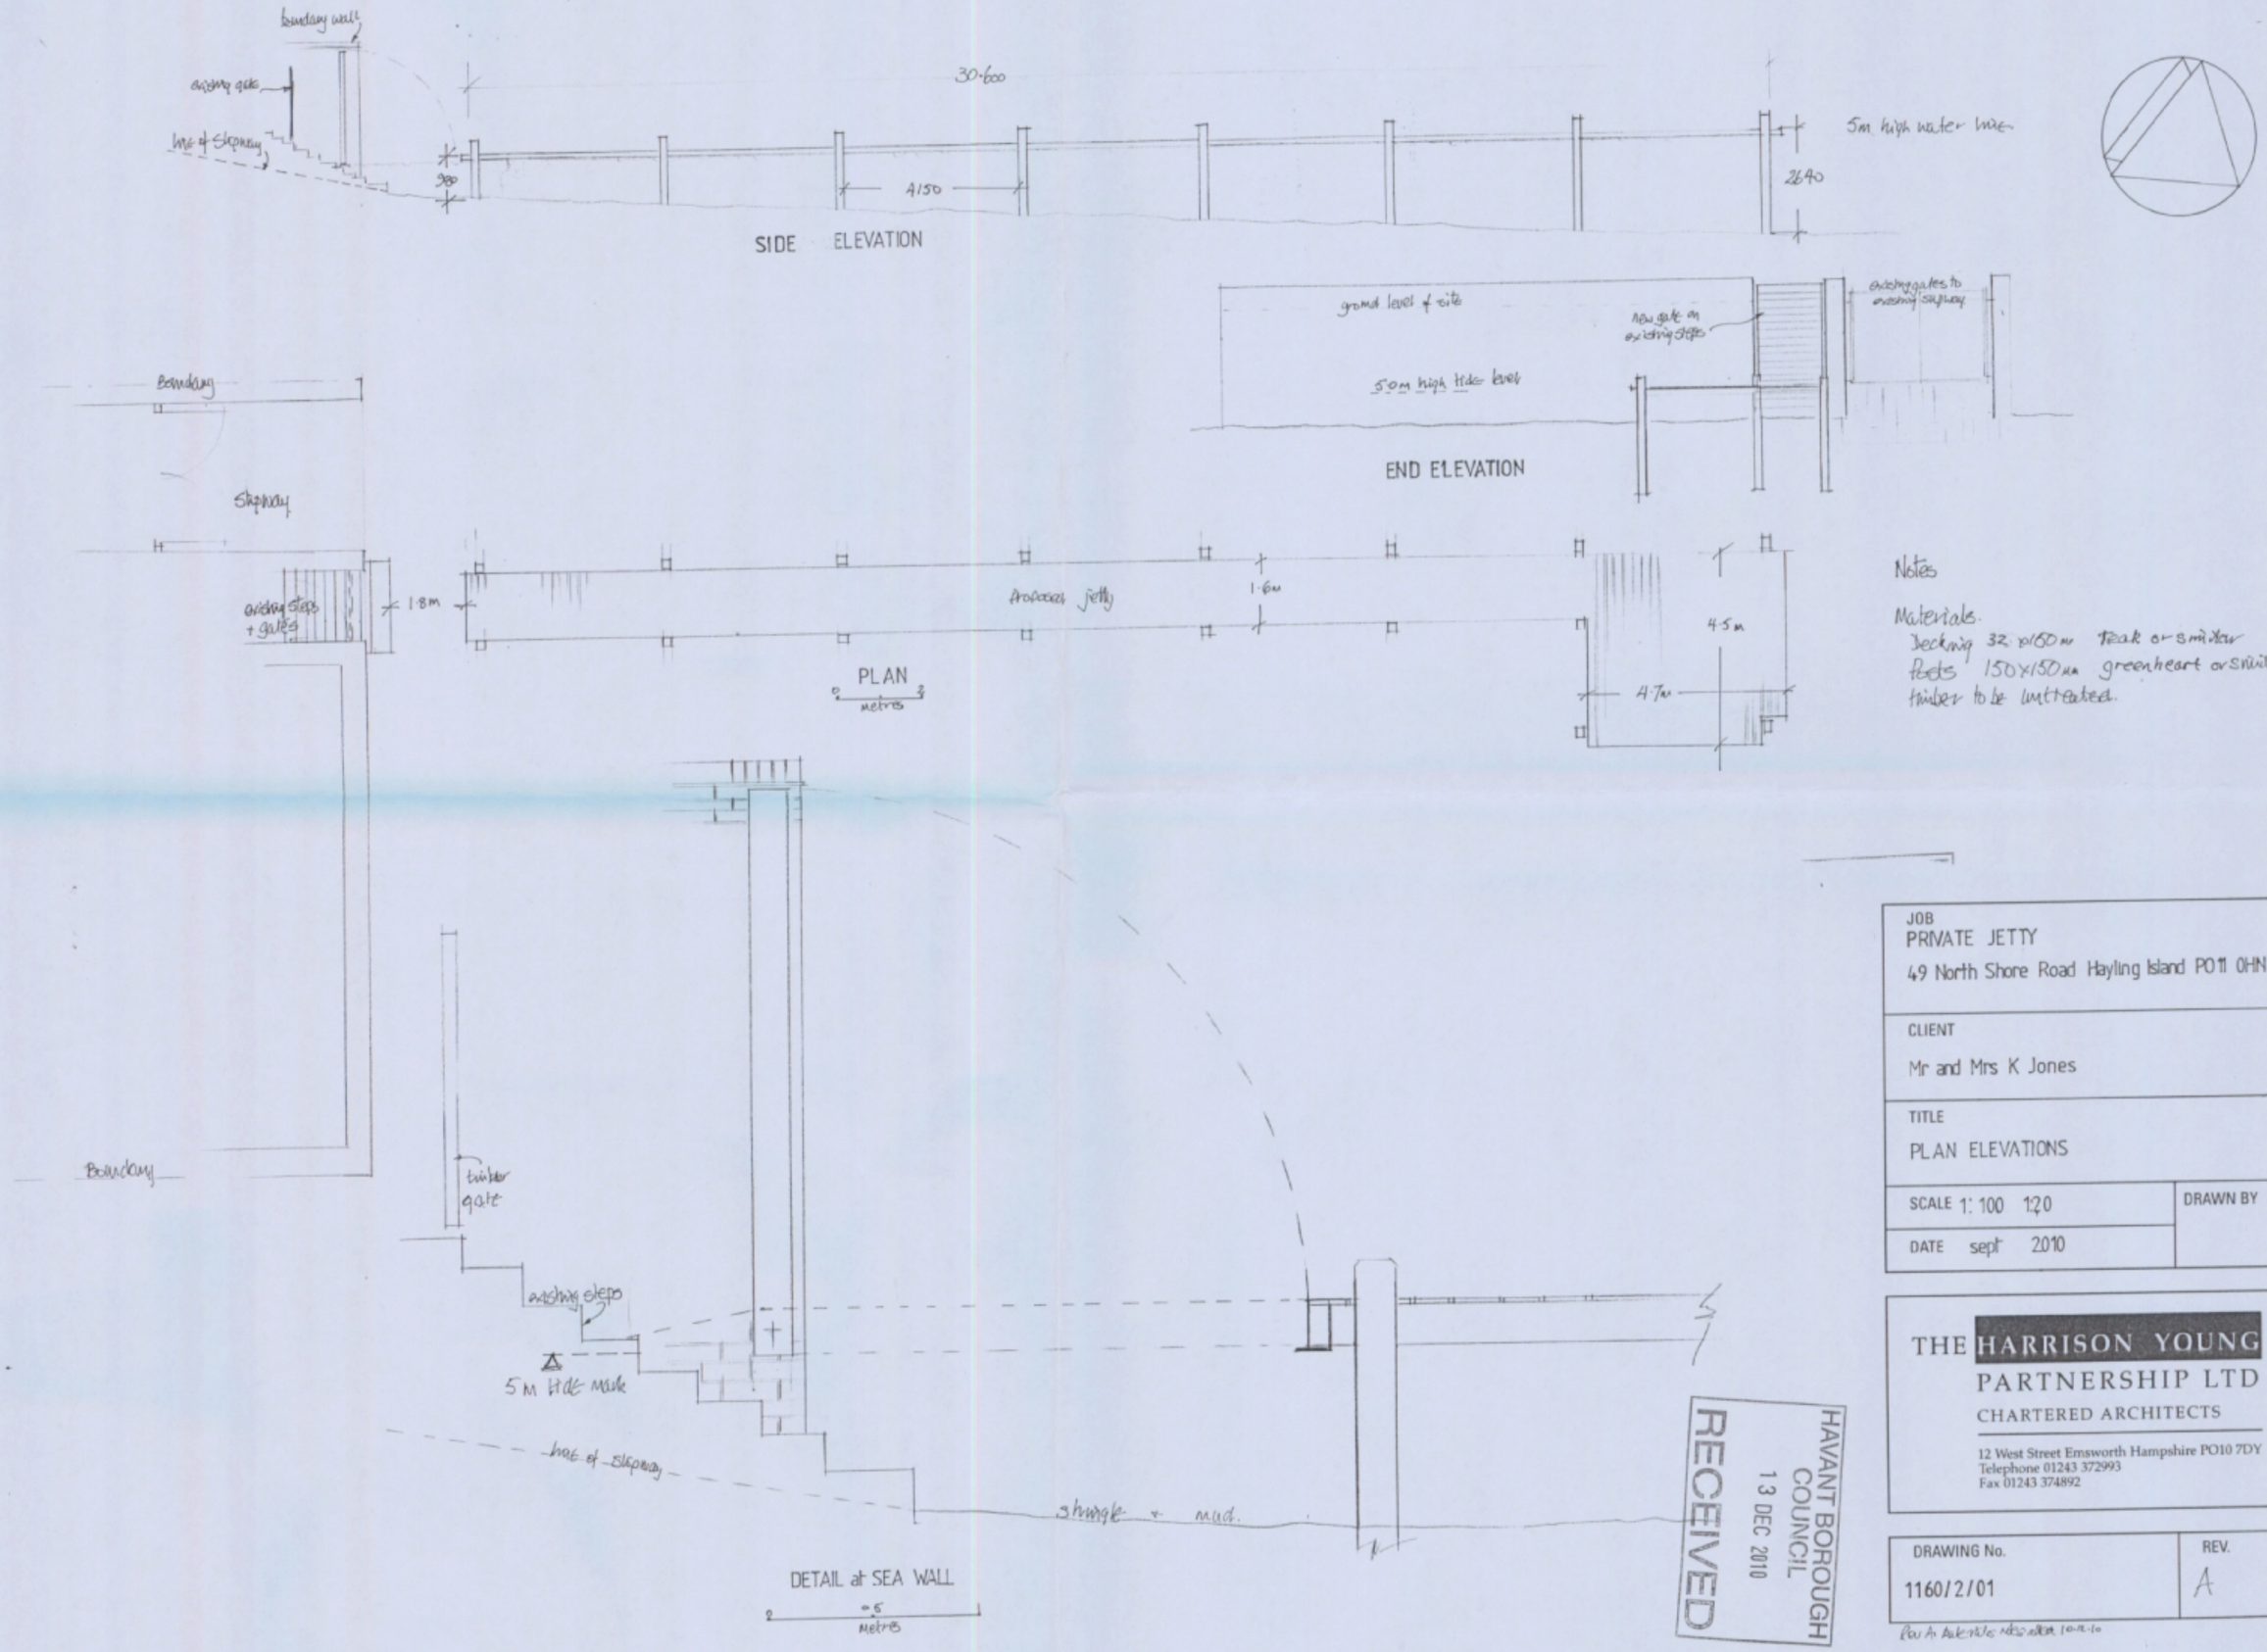

Notes

Materials.
Decking 32 x 150 mm Teak or similar
Posts 150 x 150 mm greenheart or similar
timber to be untreated.

JOB PRIVATE JETTY 49 North Shore Road Hayling Island PO11 0HN	
CLIENT Mr and Mrs K Jones	
TITLE PLAN ELEVATIONS	
SCALE 1: 100 1:20	DRAWN BY
DATE sept 2010	

THE HARRISON YOUNG PARTNERSHIP LTD
CHARTERED ARCHITECTS
12 West Street Emsworth Hampshire PO10 7DY
Telephone 01243 372993
Fax 01243 374892

DRAWING No.	REV.
1160/2/01	A

Rev A Aux rules notes added 10.12.10

HAVANT BOROUGH COUNCIL
13 DEC 2010
RECEIVED