
PERMIT

PROPOSED ADDITIONS WITH BALCONY OVER AT 14, MEATH CLOSE,
FOR MR & MRS J. CLEMENTS. HAYLING ISLAND, HANTS.

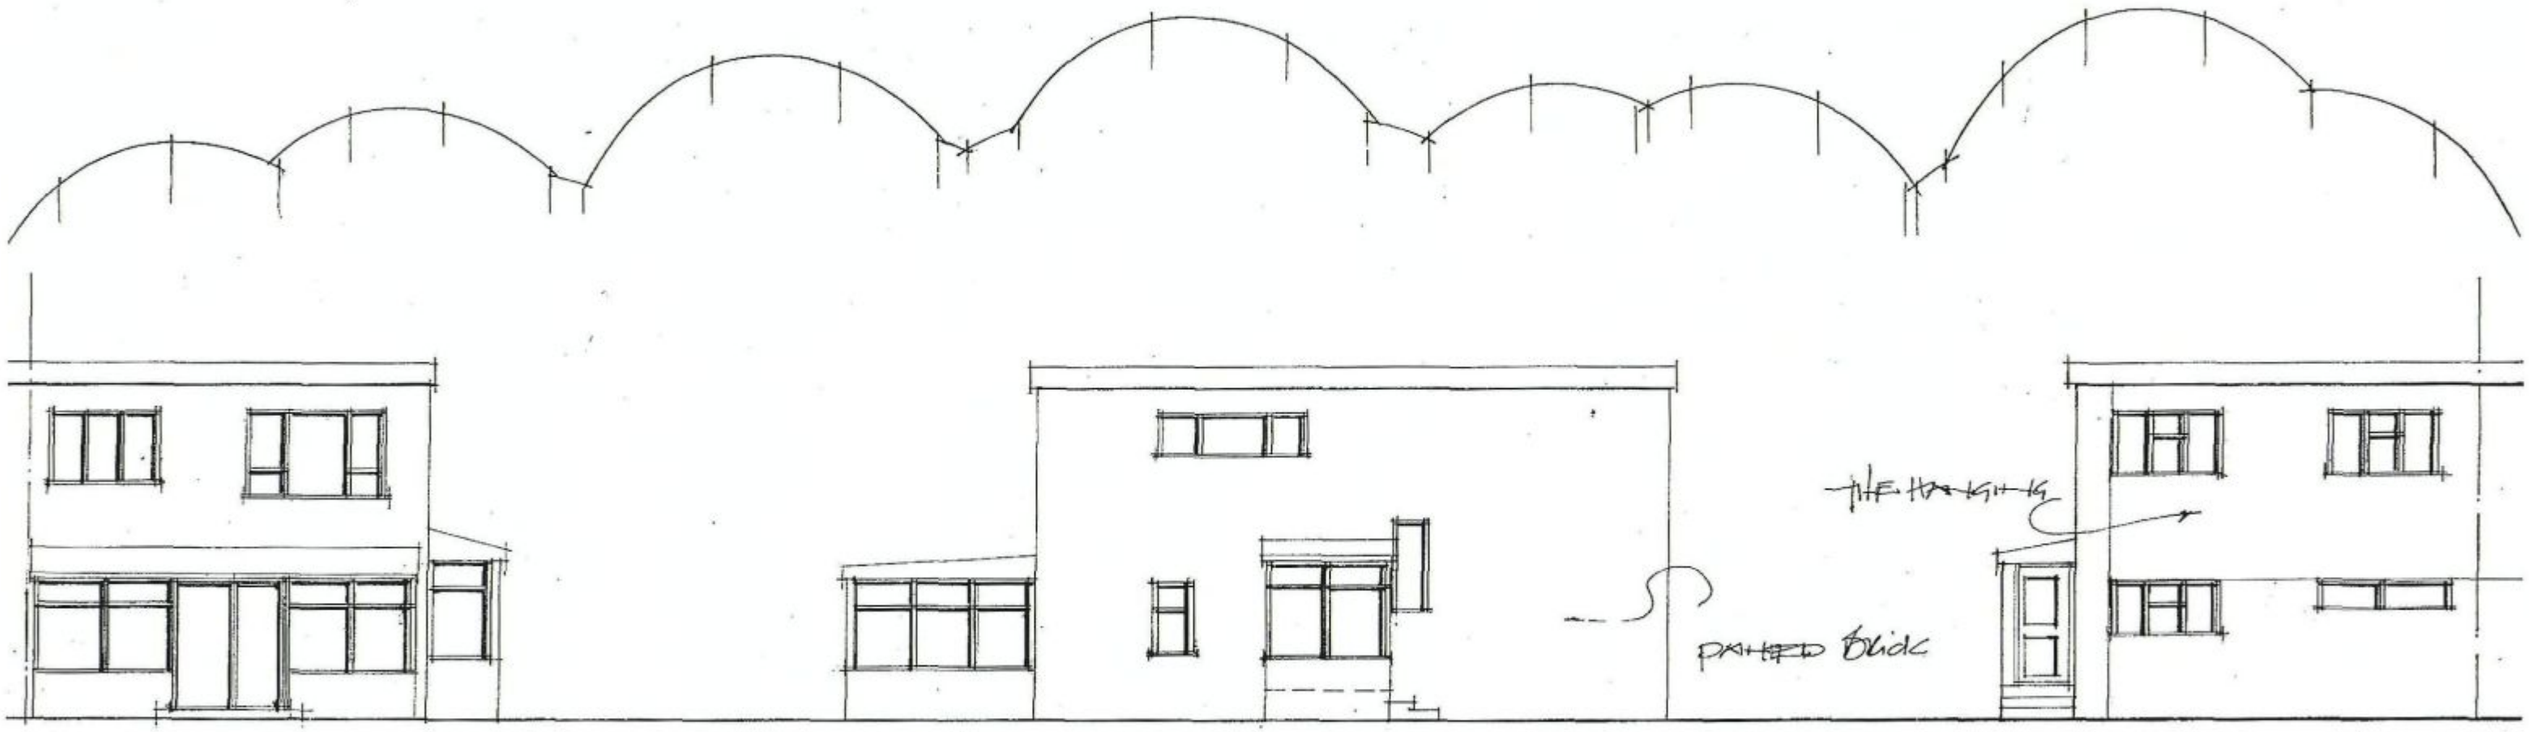

EXISTING

PETER J. WALKER MRICS
CHARTERED SURVEYOR
182 SEAFRONT, HAYLING ISLAND, HANTS
PO11 9 AN

TEL: 02392 467571

date aug 2010
scale 1:50