



Department of Planning and
Development
Havant Borough Council
Public Service Plaza
Civic Centre Road
Havant
Hampshire
PO9 2AX

Developer Services
Southern Water
Sparrowgrove House
Sparrowgrove
Otterbourne
Hampshire
SO21 2SW

Tel: 0330 303 0119

Email: developerservices@southernwater.co.uk

Your Ref
APP/15/00030
Our Ref
PLAN-008721
Date
04/02/2015

Dear Sir

Proposal: Variation of Conditions 5, 6 and 7 of Planning Permission 17055/5 in order to allow continued use of Unit D and associated parking spaces for car valeting.

Site: Units 1-4, Victoria Road, Waterloooville, PO7 7ET.
APP/15/00030

Thank you for your letter of 20/01/2015.


Southern Water has no objections for a Variation of condition application submitted by the applicant.

Yours sincerely

Developer Services



SOUTHERN WATER

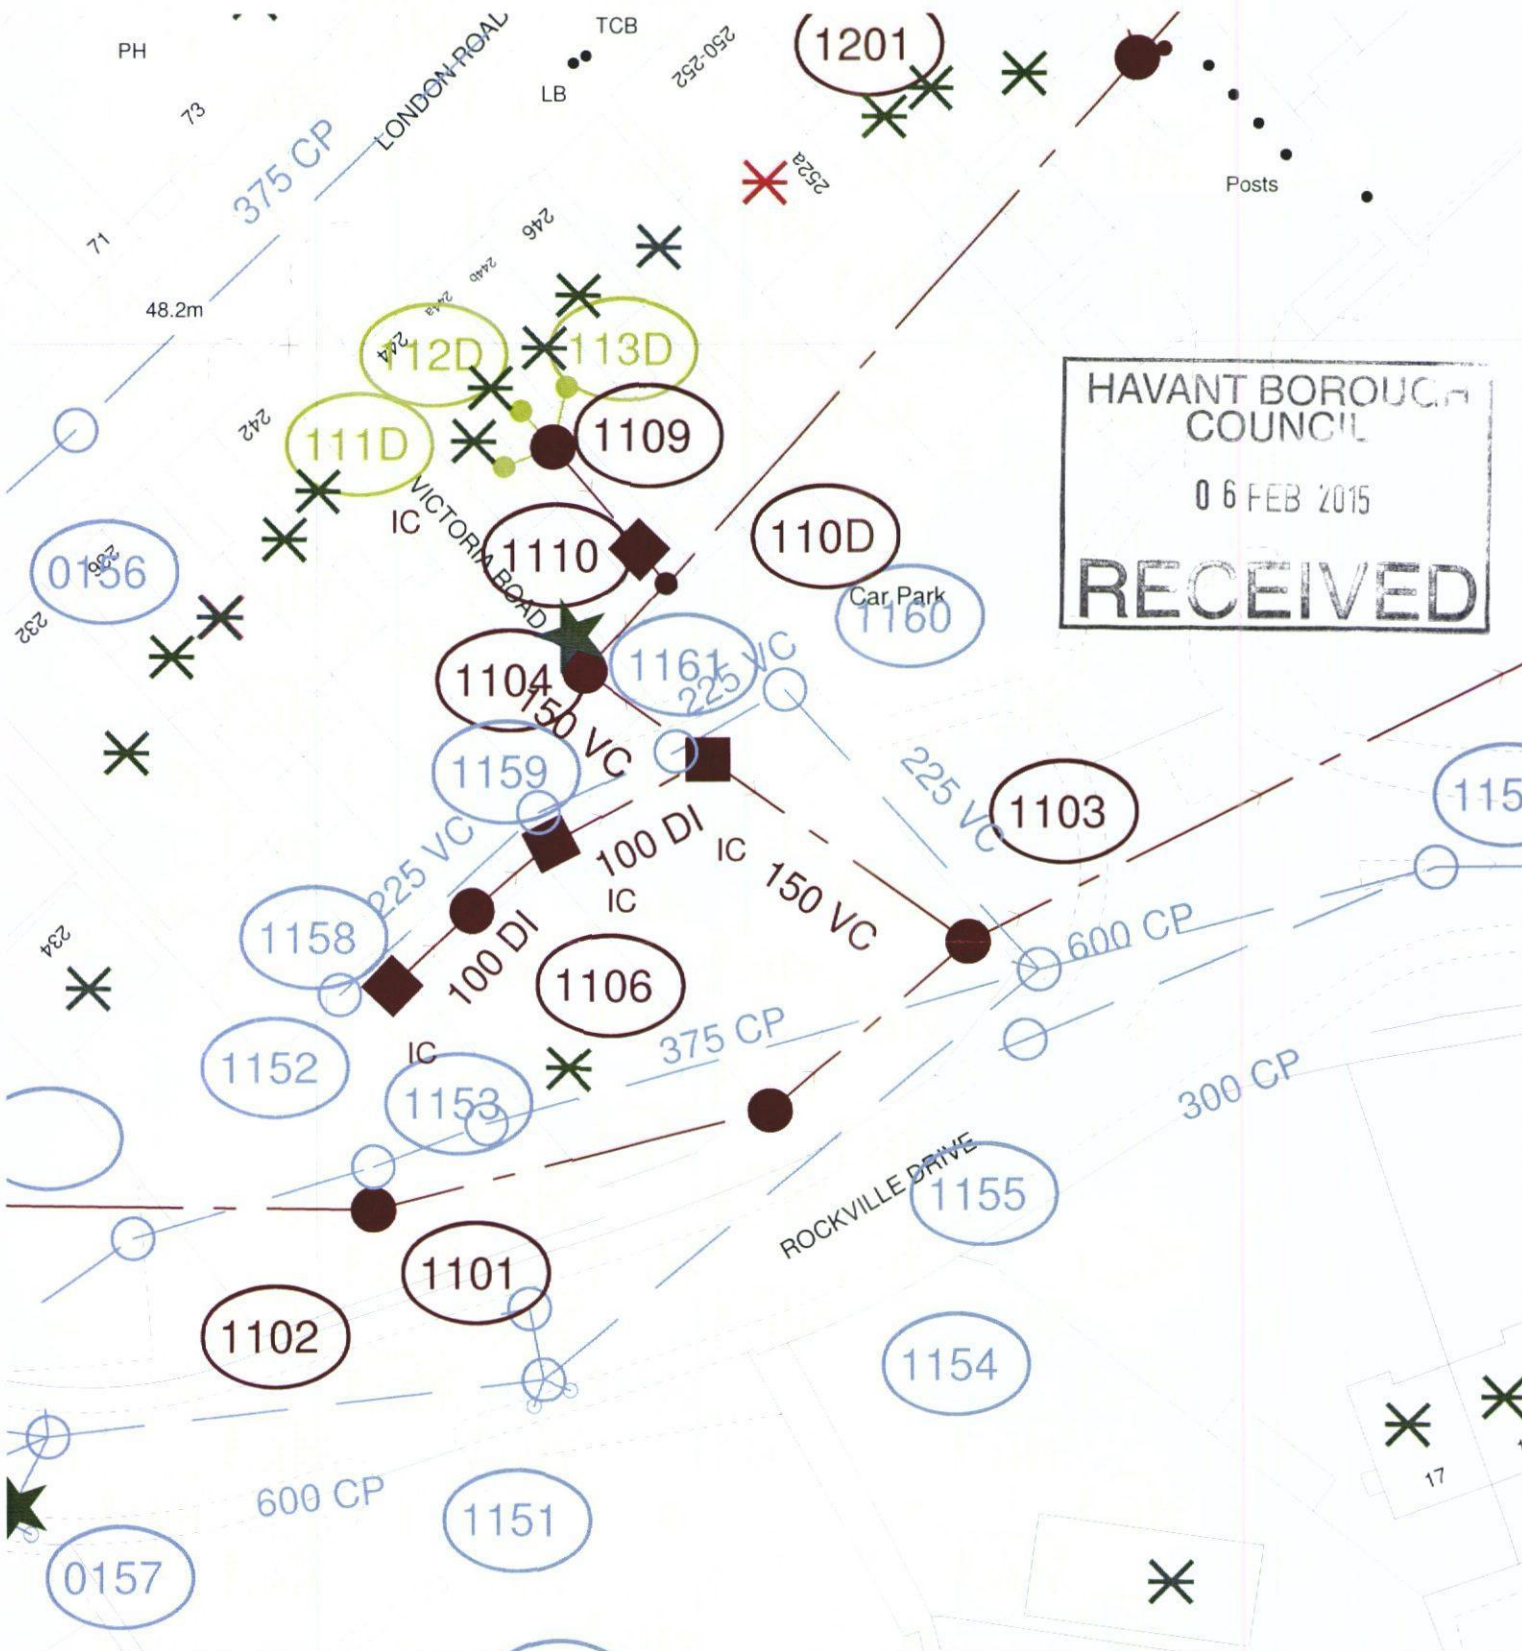

The positions of pipes shown on this plan are believed to be correct, but Southern Water Services Ltd accept no responsibility in the event of inaccuracy. The actual positions should be determined on site.

Based upon Ordnance Survey Digital Data with the permission of the controller of H.M.S.O. Crown Copyright Reserved Licence No. WU 298530

O.S. REF: SU6809SW

Scale: 1:512

Screen Print

WARNING: BAC pipes are constructed of Bonded Asbestos Cement
WARNING: Unknown (UNK) materials may include Bonded Asbestos Cement



Printed By: jayarar

Date: 4-2-2015

Southern Water MapGuide Browser

Requested By: