
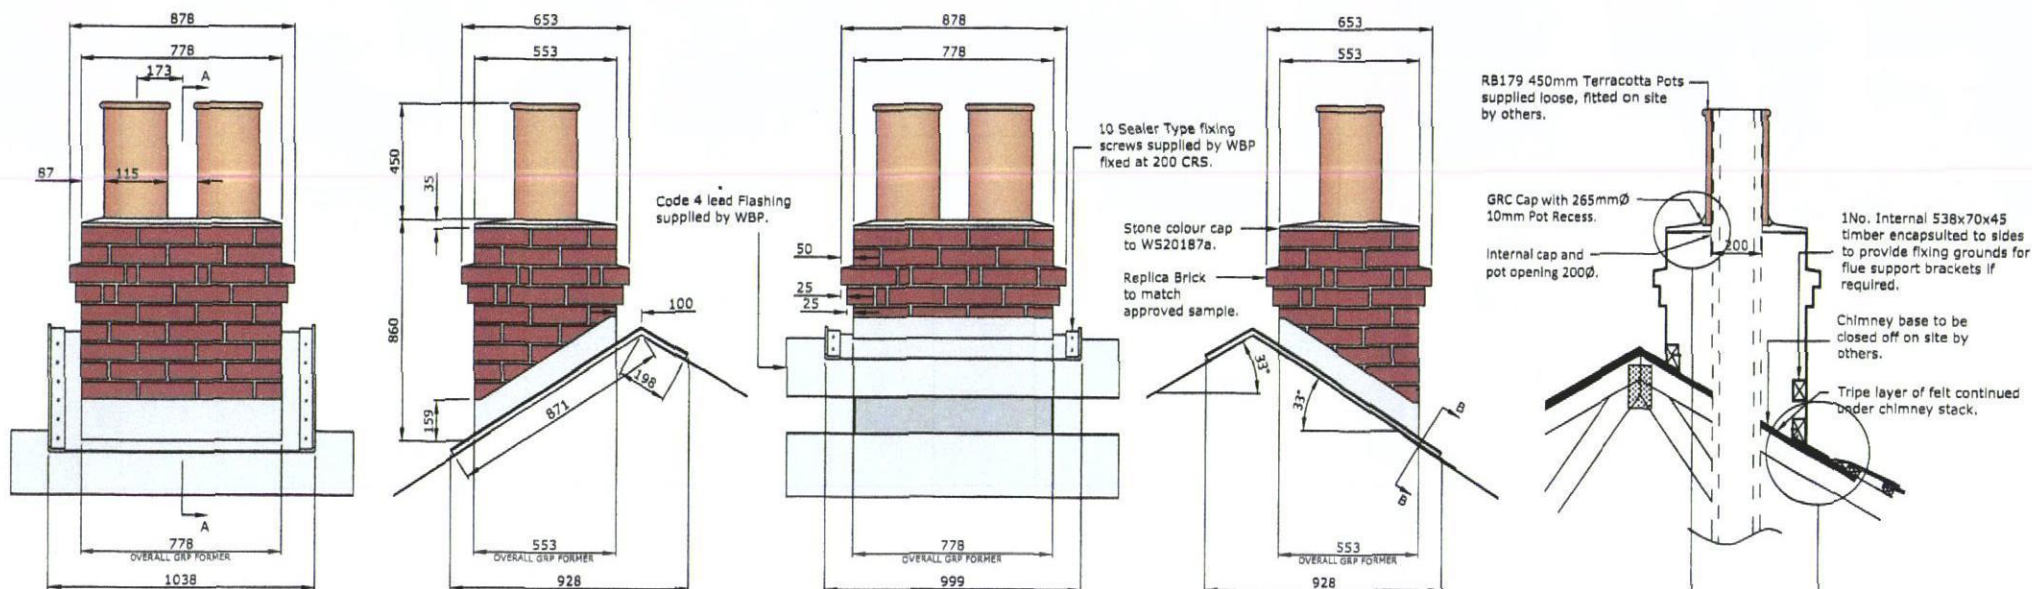
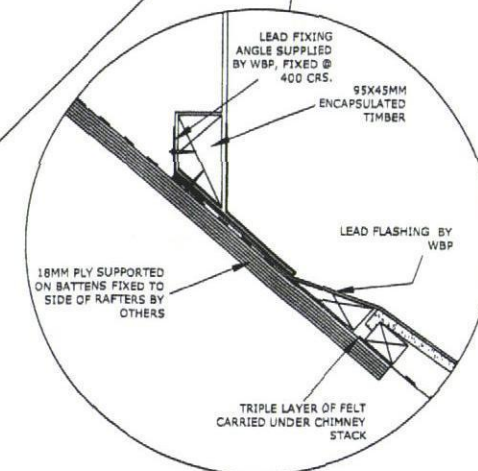
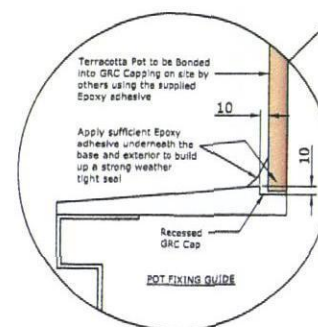


SUPPLIED 60MM TIMCO FIXING SCREWS QTY: 20
SUPPLIED HIGH TEMPERATURE PARASILICO SEALANT QTY: 1 X 310ML TUBE
SUPPLIED EPOXY CHIMNEY POT ADHESIVE QTY: 1 X 4KGS POT

NOTE:
CHIMNEY TO TAKE TWIN WALL FLUE SYSTEM
SUPPLIED & INSTALLED ON SITE BY OTHERS.
CHIMNEY POTS TO BE SUPPLIED LOOSE.

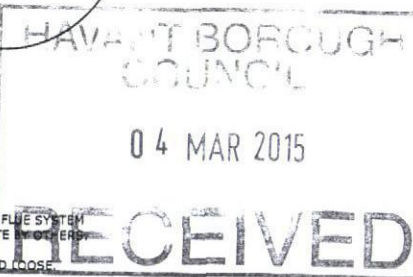

ALL DIMENSIONS IN MILLIMETRES.

THIRD ANGLE PROJECTION.



WESSEX HOUSE
STATION WORKS
TISBURY
WILTS. SP3 6JT.
TELEPHONE: 01747 871232
FACSIMILE: 01747 871734
EMAIL: sales@wessexbps.co.uk

CLIENT	DRAWING TITLE	CHIMNEY SIZE (mm)	REV.	DATE	DESCRIPTION					
DENNIS WELCH	QUICKSTACK CHIMNEY	552x778x860			A 27.02.15 NUMBER OF PLOTS CHANGED TO 2, AS QUOTATION.					
PROJECT	REFERENCE	QTY	CHIMNEY TYPE	PITCH	FACING TYPE	DRAWN	DATE	SCALE	DRAWING NO.	REV.
EMSWORTH, HAMPSHIRE, PO10 7EP		1	MONO PITCH	33°	REPLICA BRICK	RMC	27.02.15	1:20@A3	WBP-13135-01-A	A

© WESSEX BUILDING PRODUCTS own the copyright to this drawing which is supplied in confidence and which must not be used for any purpose other than for which it is supplied and must not be reproduced without the permission in writing from the owner.
ALL RIGHTS RESERVED