


BLOCK PLAN
AREA 55m x 55m A3
SCALE 1:200
CENTRE COORDINATES: 473279, 99031

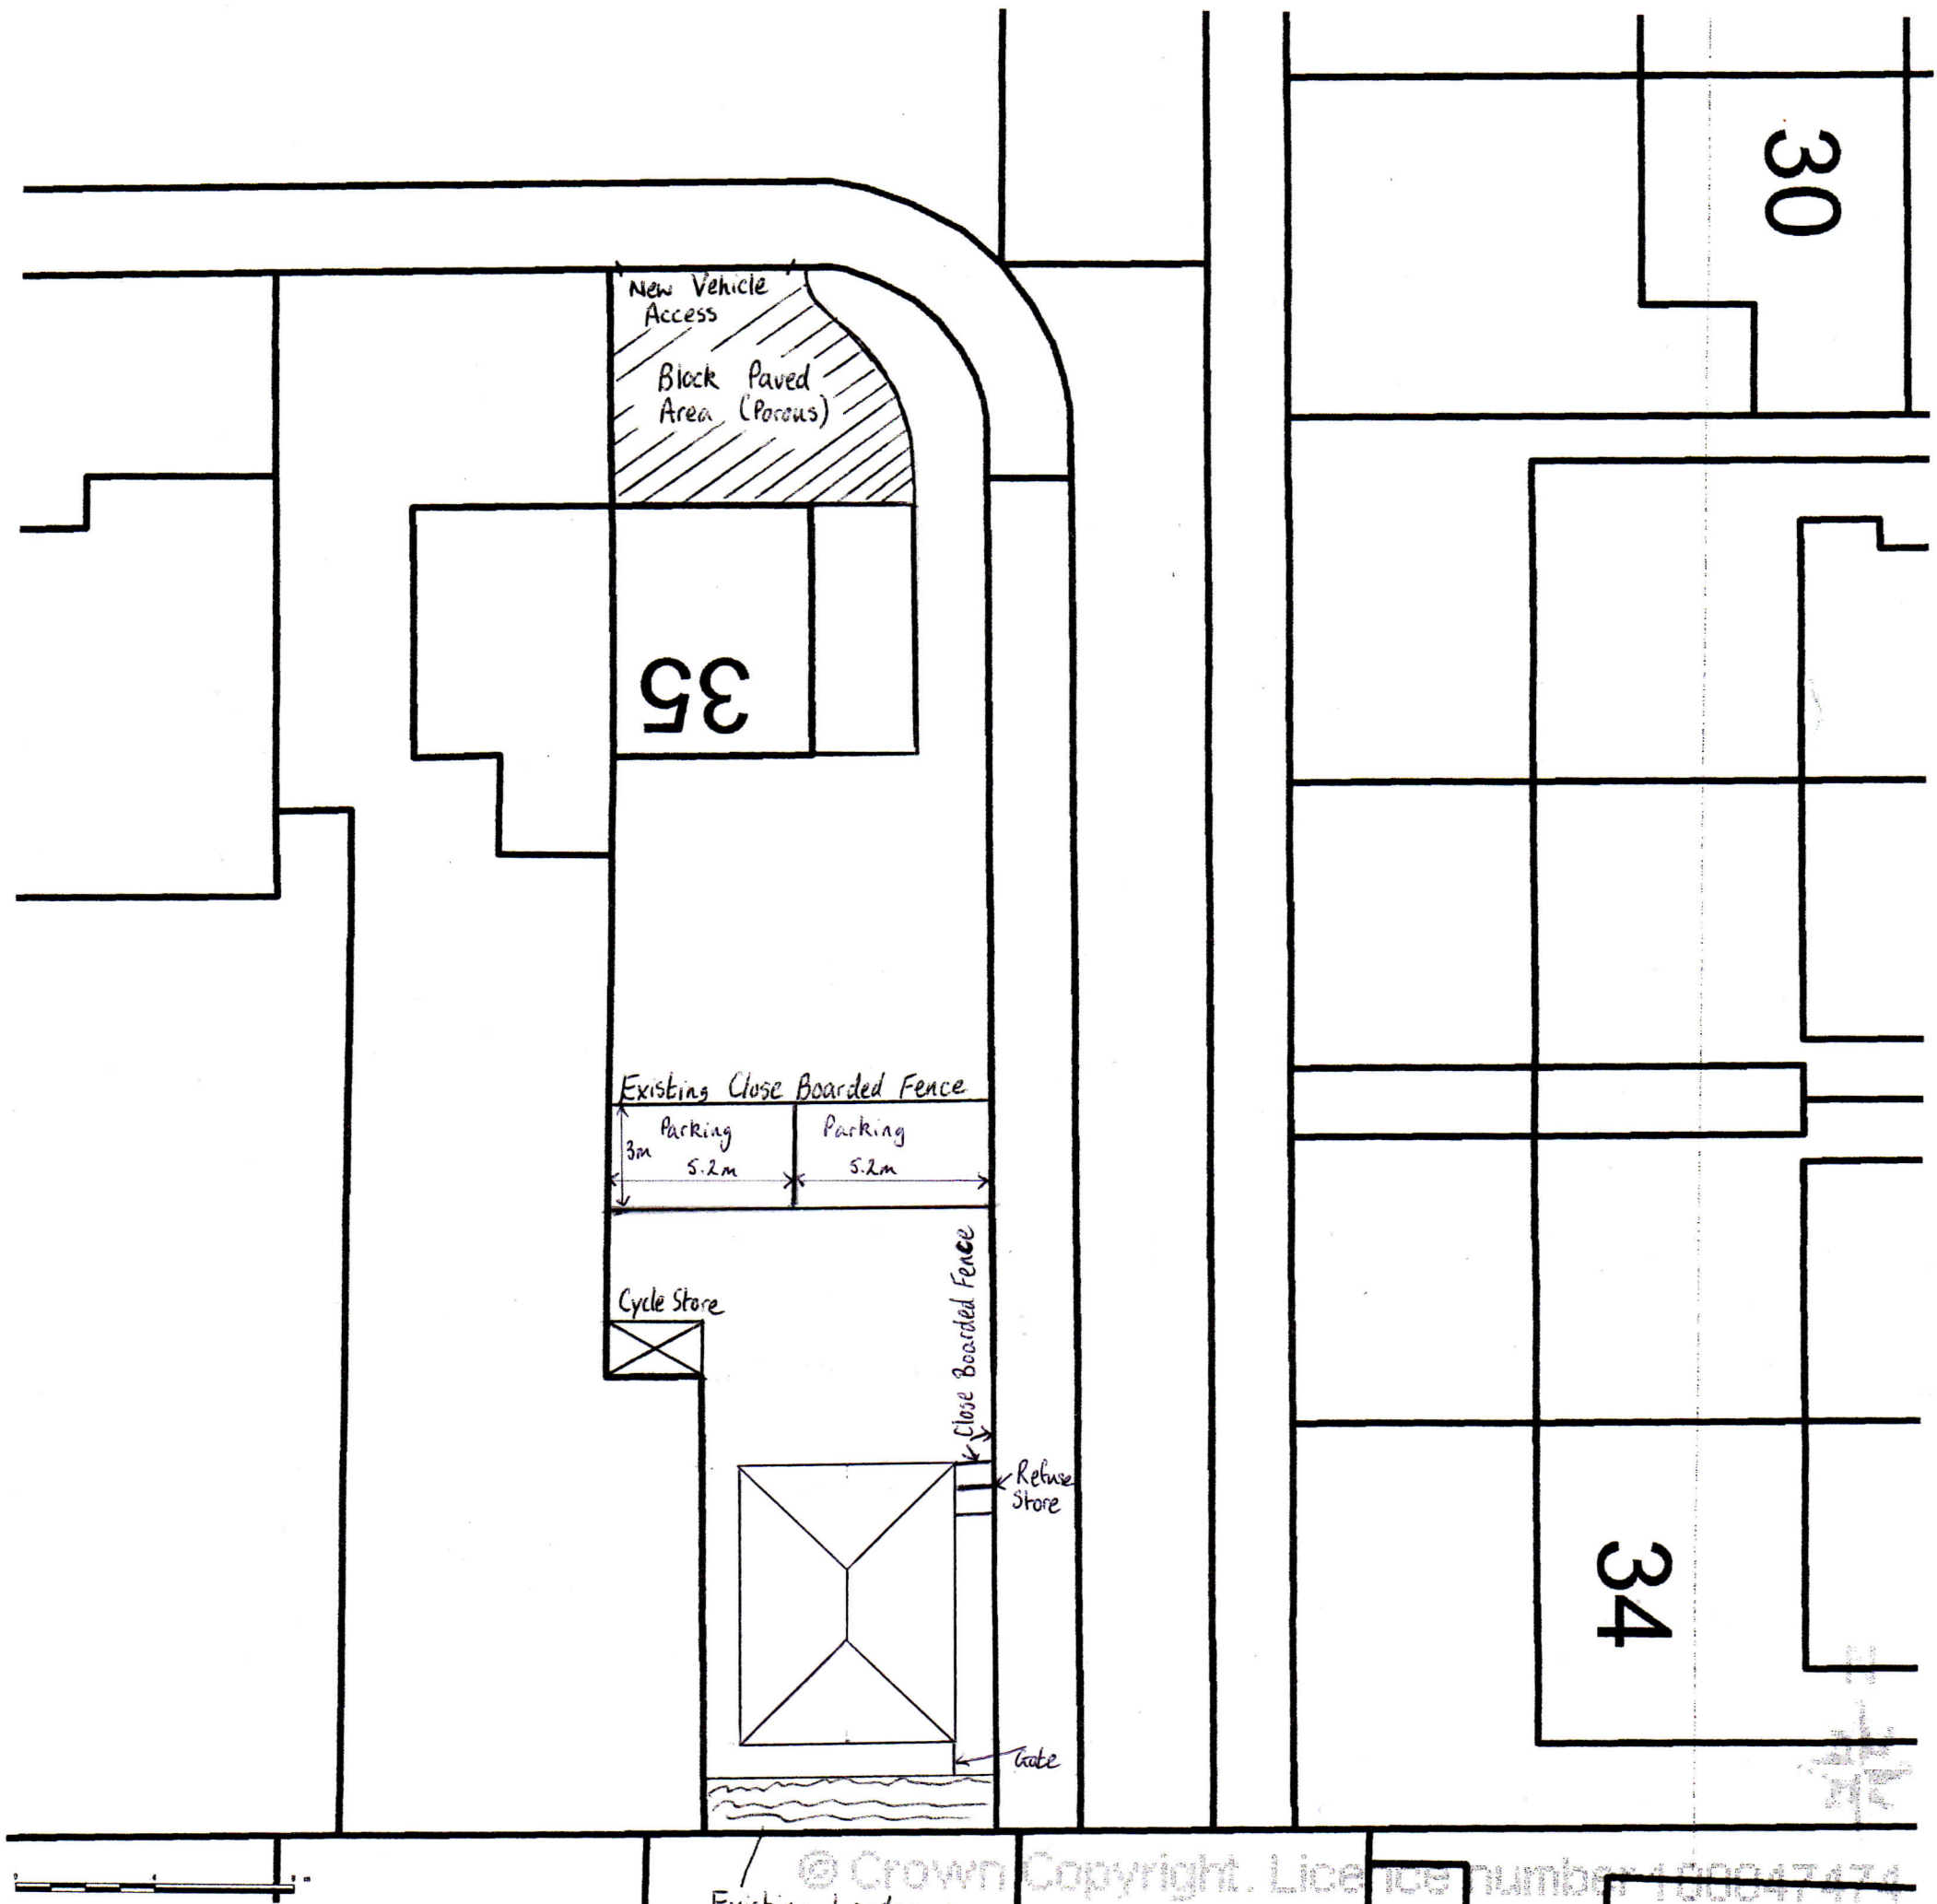

© Crown Copyright. Licence number 100047474
Existing Landscaping (Retained)



Supplied by Streetwise Maps Ltd
www.streetwise.net
Licence No: 100047474
09/12/2014 14:45:13

OPTION 1