


OS Map Licence No. 001150723

Copyright is reserved by GBS Designs and is issued on the condition that it is not copied or disclosed by or to any unauthorised persons without prior consent in writing from GBS Designs.
All dimensions to be checked on site

REV	DESCRIPTION	DRAWN	DATE	Drawing Ref	Rev.	Drawing Title
-	Initial design	GBS	11.08.14	WRIGHT 05	-	Rear extension to
				Scale at A1	Scale at A3	4 Shillinglee Road
				N/A	1:200	Purbrook
				Date		Waterlooville
				11 AUG 2014		Hampshire PO7 5RW
				Drawn by		
				GBS		

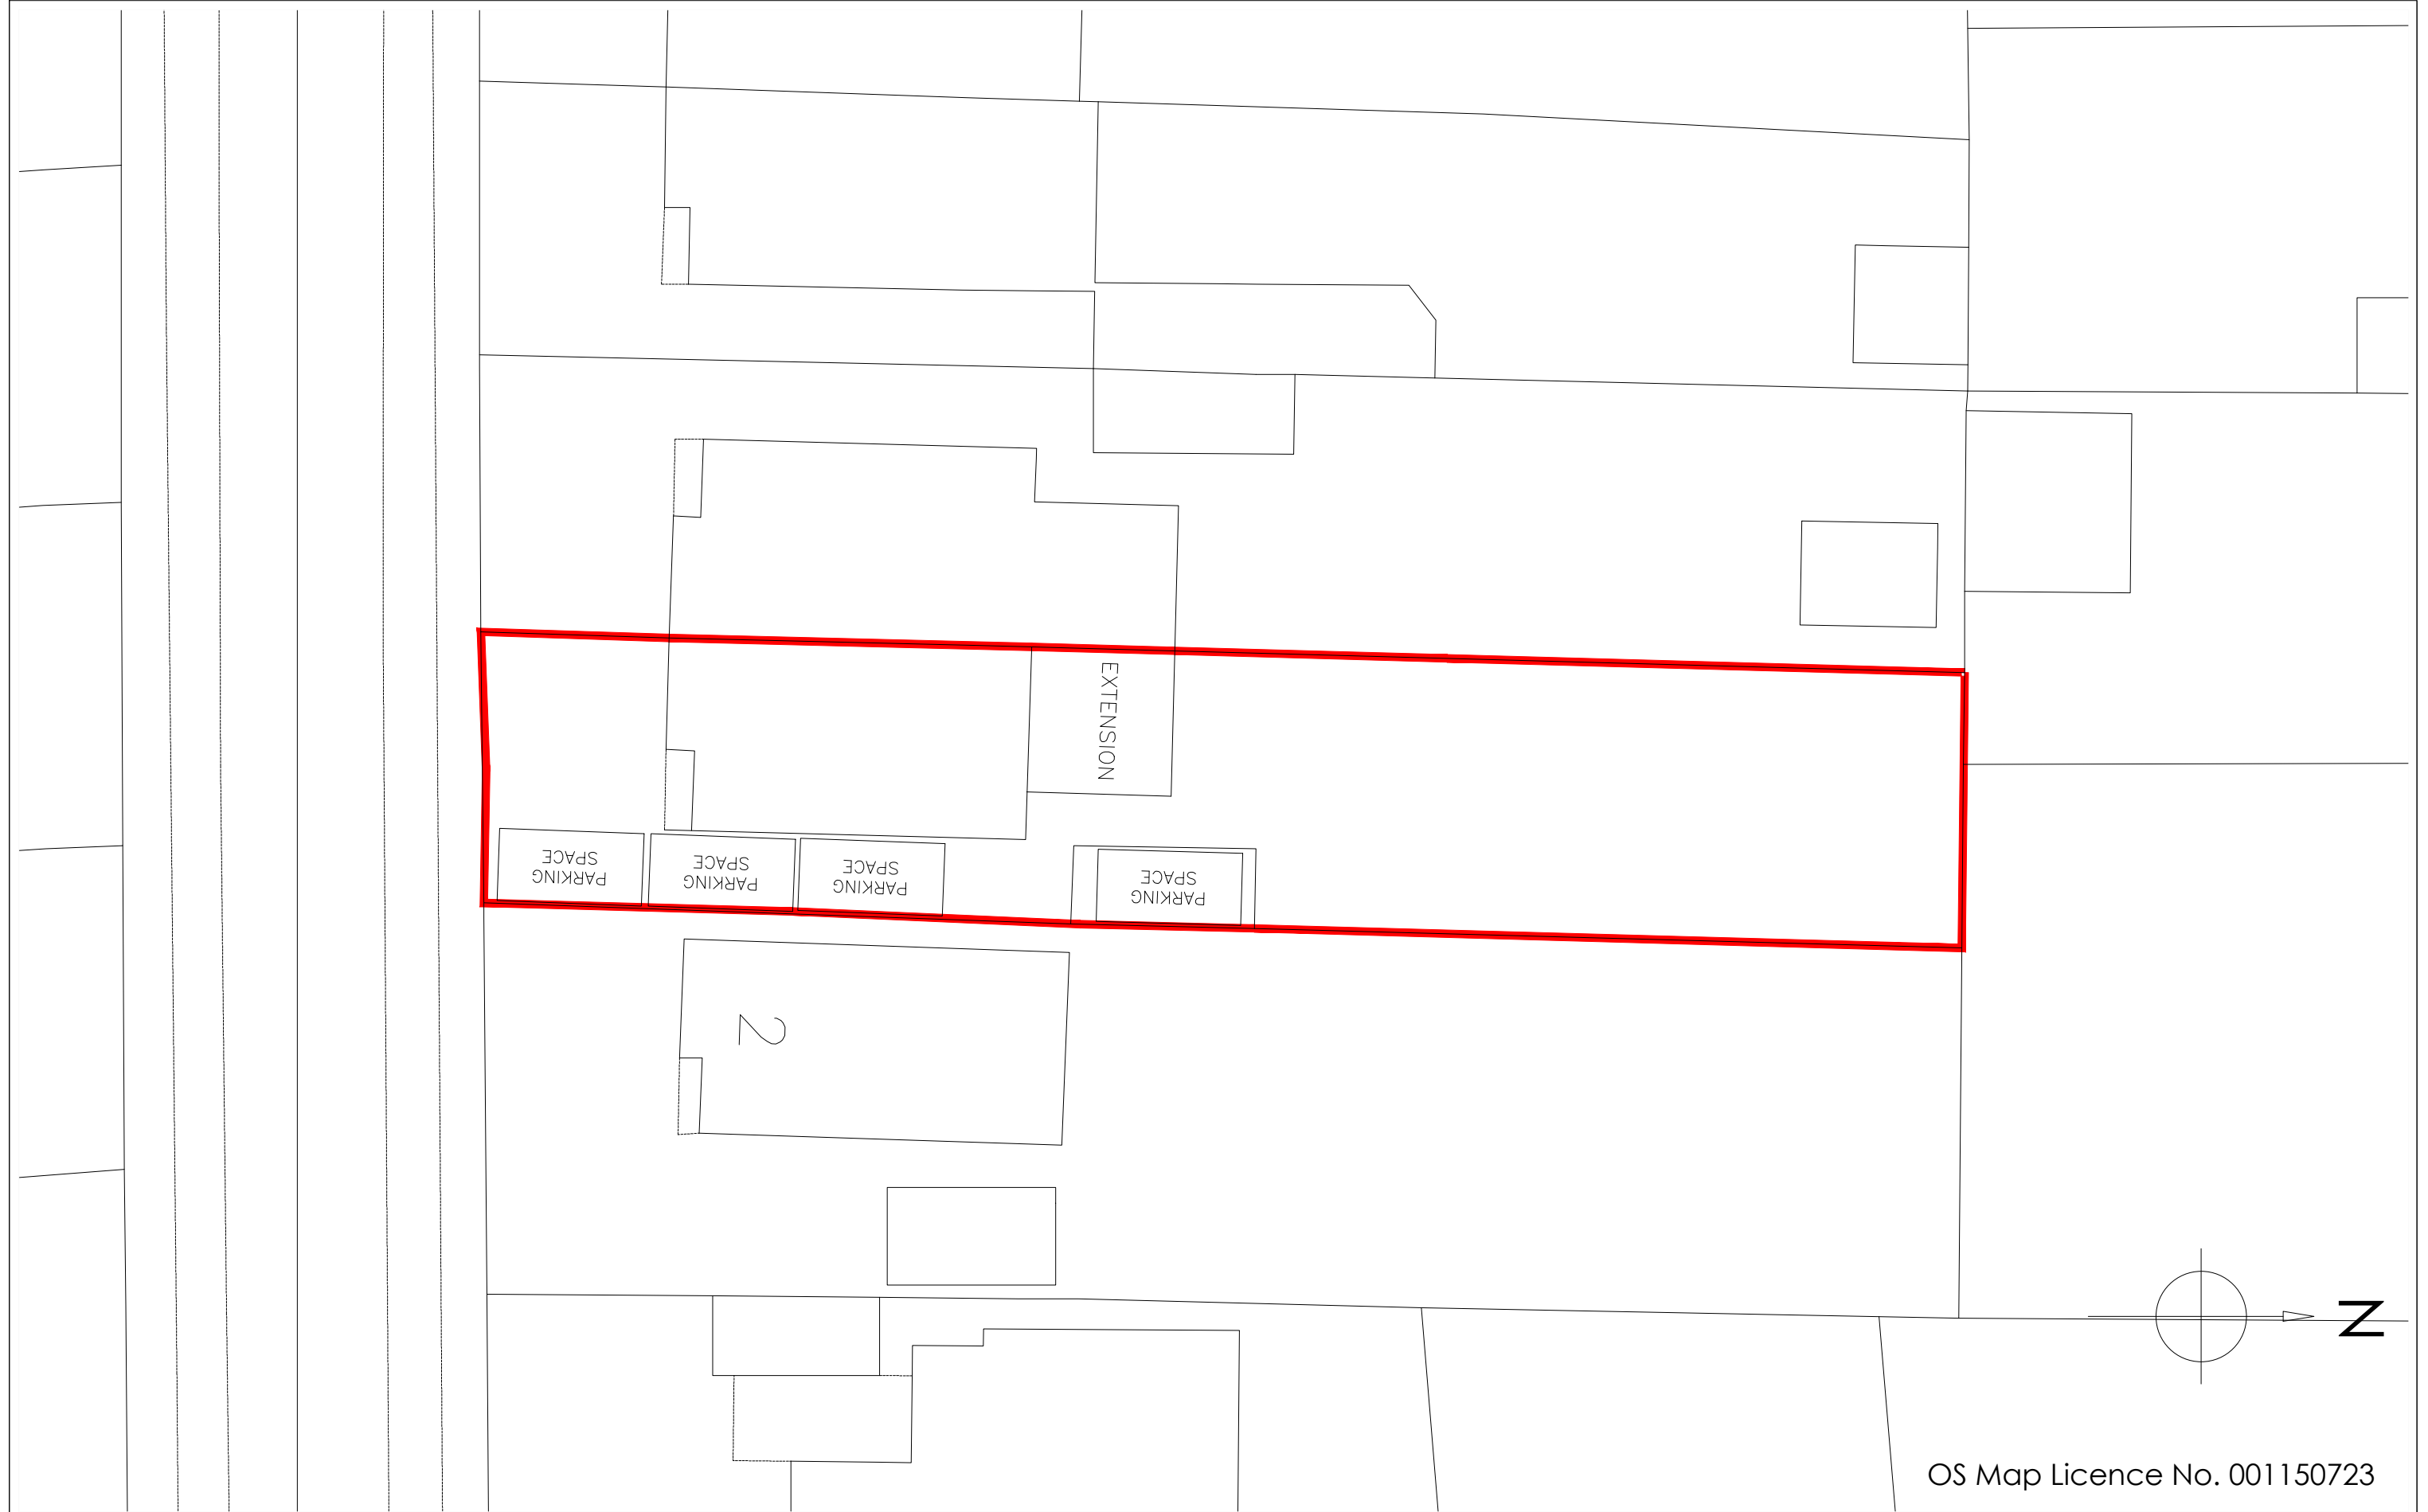

CAD - ARCHITECTURE - DESIGN

6 Shillinglee Waterlooville
Hampshire PO7 5RW
Tel 023 9225 8315
www.gbsimages.co.uk