


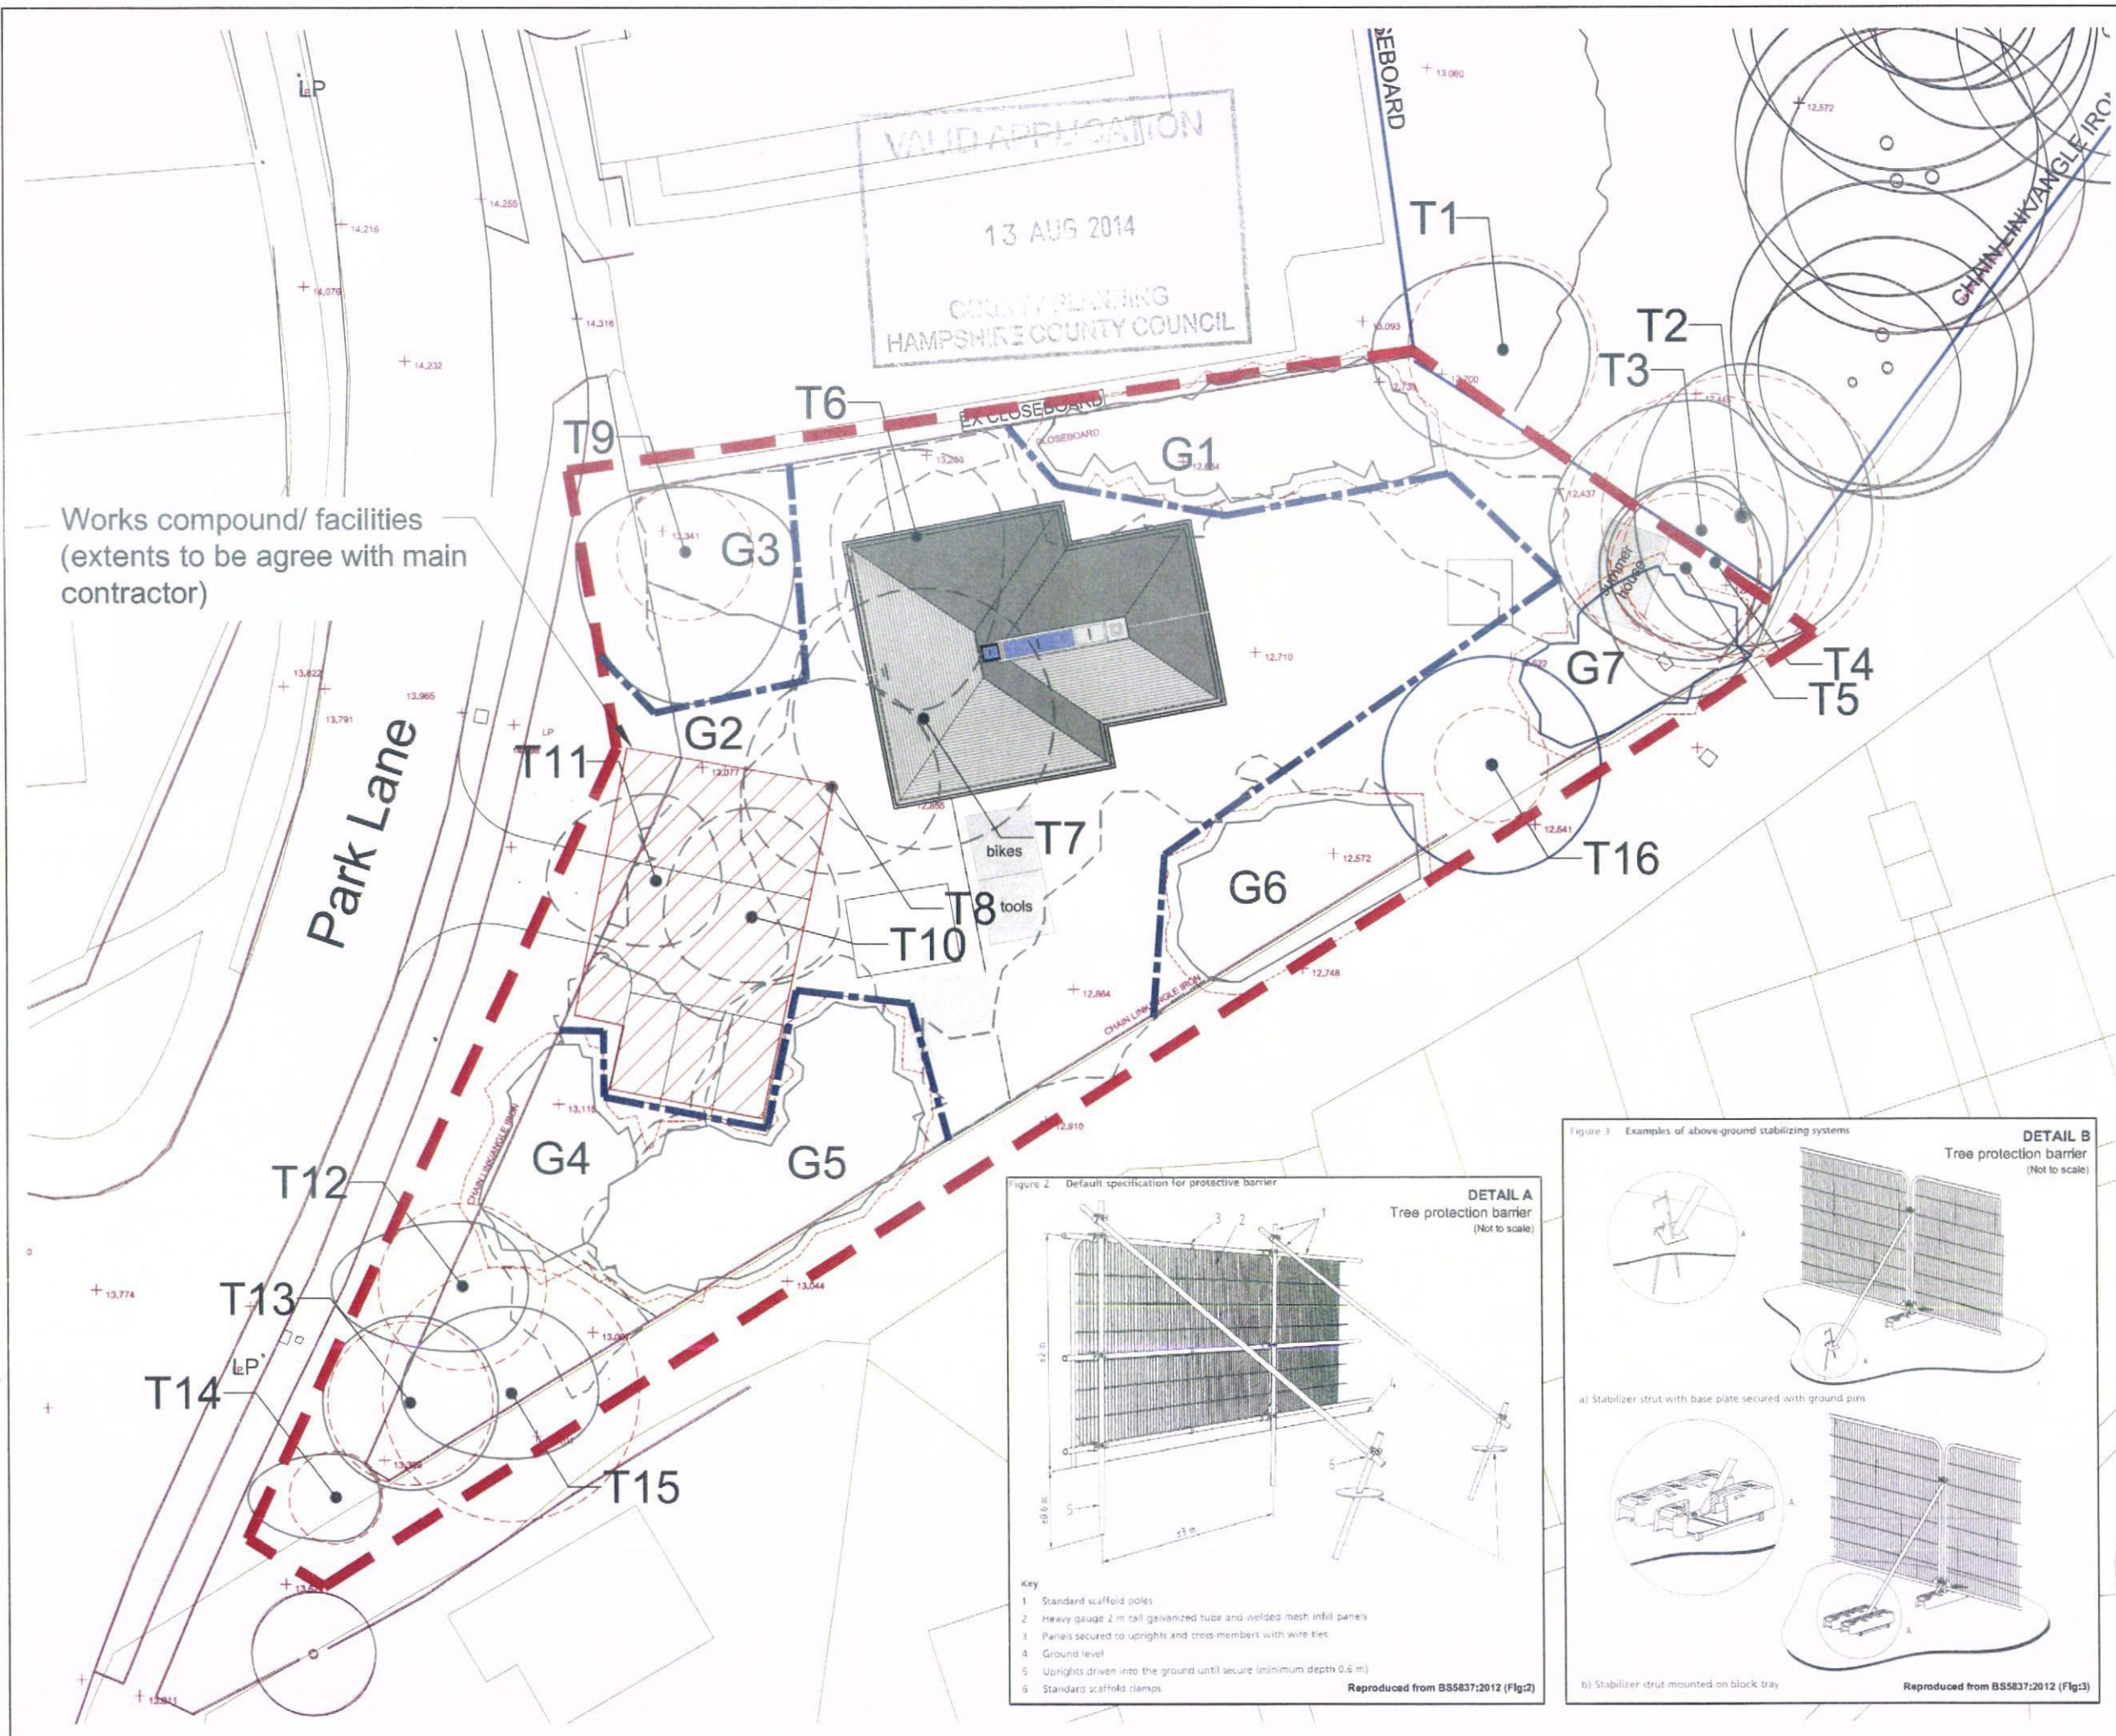

HAVANT BOROUGH COUNCIL
 RECEIVED
 14 AUG 2014

- Notes**
- 1. This drawing has been prepared in accordance with the scope of RPS's appointment with its client and is subject to the terms and conditions of that appointment. RPS accepts no liability for any use of this document other than by its client and only for the purposes for which it was prepared and provided.
 - 2. If received electronically, the drawings are provided as a pdf to protect scale. Only written dimensions are to be used.
- Legend**
- Tree with numbered reference. Canopy spread and BS5837:2012 tree quality category as shown below.
 - Tree (in off-site or estimated location) with numbered reference. Canopy spread and BS5837:2012 tree quality category.
 - Vegetation group with numbered reference. Canopy extents and BS5837:2012 tree quality category as shown below.
 - Hedge with numbered reference. Width and BS5837:2012 tree quality category as shown below.
- BS 5837:2012 Tree Quality Categories - Table 1**
- Category A - High quality
 - Category B - Moderate quality
 - Category C - Low quality
 - Category U - Unsuitable for retention
- Other Symbols**
- Tree to be removed with numbered reference. Canopy spread and BS5837:2012 tree quality category.
 - Vegetation group or hedge to be removed with numbered reference. Canopy spread and BS5837:2012 tree quality category.
 - Temporary protective fencing in accordance with Section 6.2 - BS 5837:2012. See inset details for example barriers.

- NOTES:**
- Refer to RPS Tree Survey Report & Schedule for further details.
 - Survey based on a visual inspection from the ground and is not intended as a full arboricultural inspection.
 - Plan produced in accordance with recommendations set out in BS 5837:2012 - 'Trees in relation to design, demolition and construction'.
 - Due to the legal protection afforded to breeding birds vegetation removal should not take place during the bird nesting period: generally, although not restricted to, March - August inclusive.
 - Survey based upon topographic survey provided by Hampshire County Council.
 - Proposed temporary emergency access routes to be maintained at all times.
 - All protective fencing to be completed and approved by LPA / CA prior to commencement of any site works.
 - All works to conform with requirements of BS 3696:2010 - 'Tree Works'.
 - BS 5837:2012 - 'Trees in relation to design, demolition and construction'.

Rev	Description	Date	Initial	Checked
A	Protective fence added	10/09/13	JB	CC

RPS
 Lakeside House, Hildersbury Road, Chandler's Ford,
 Hampshire, SO53 5SS
 T: +44(0)2380 810 440 E: rps@rpsgroup.com P: +44(0)2380 810 445

Client Hampshire County Council

Project Barncroft School Land off, Havant

Title Tree Protection and Removal Plan

Status: For information
 Drawn By: JB
 Job Ref: JSL1786

PM/Checked by: CC
 Date Created: 17/09/2013

Drawing Number: 711
 Rev: A

rpsgroup.com

