


SUPERSEDED

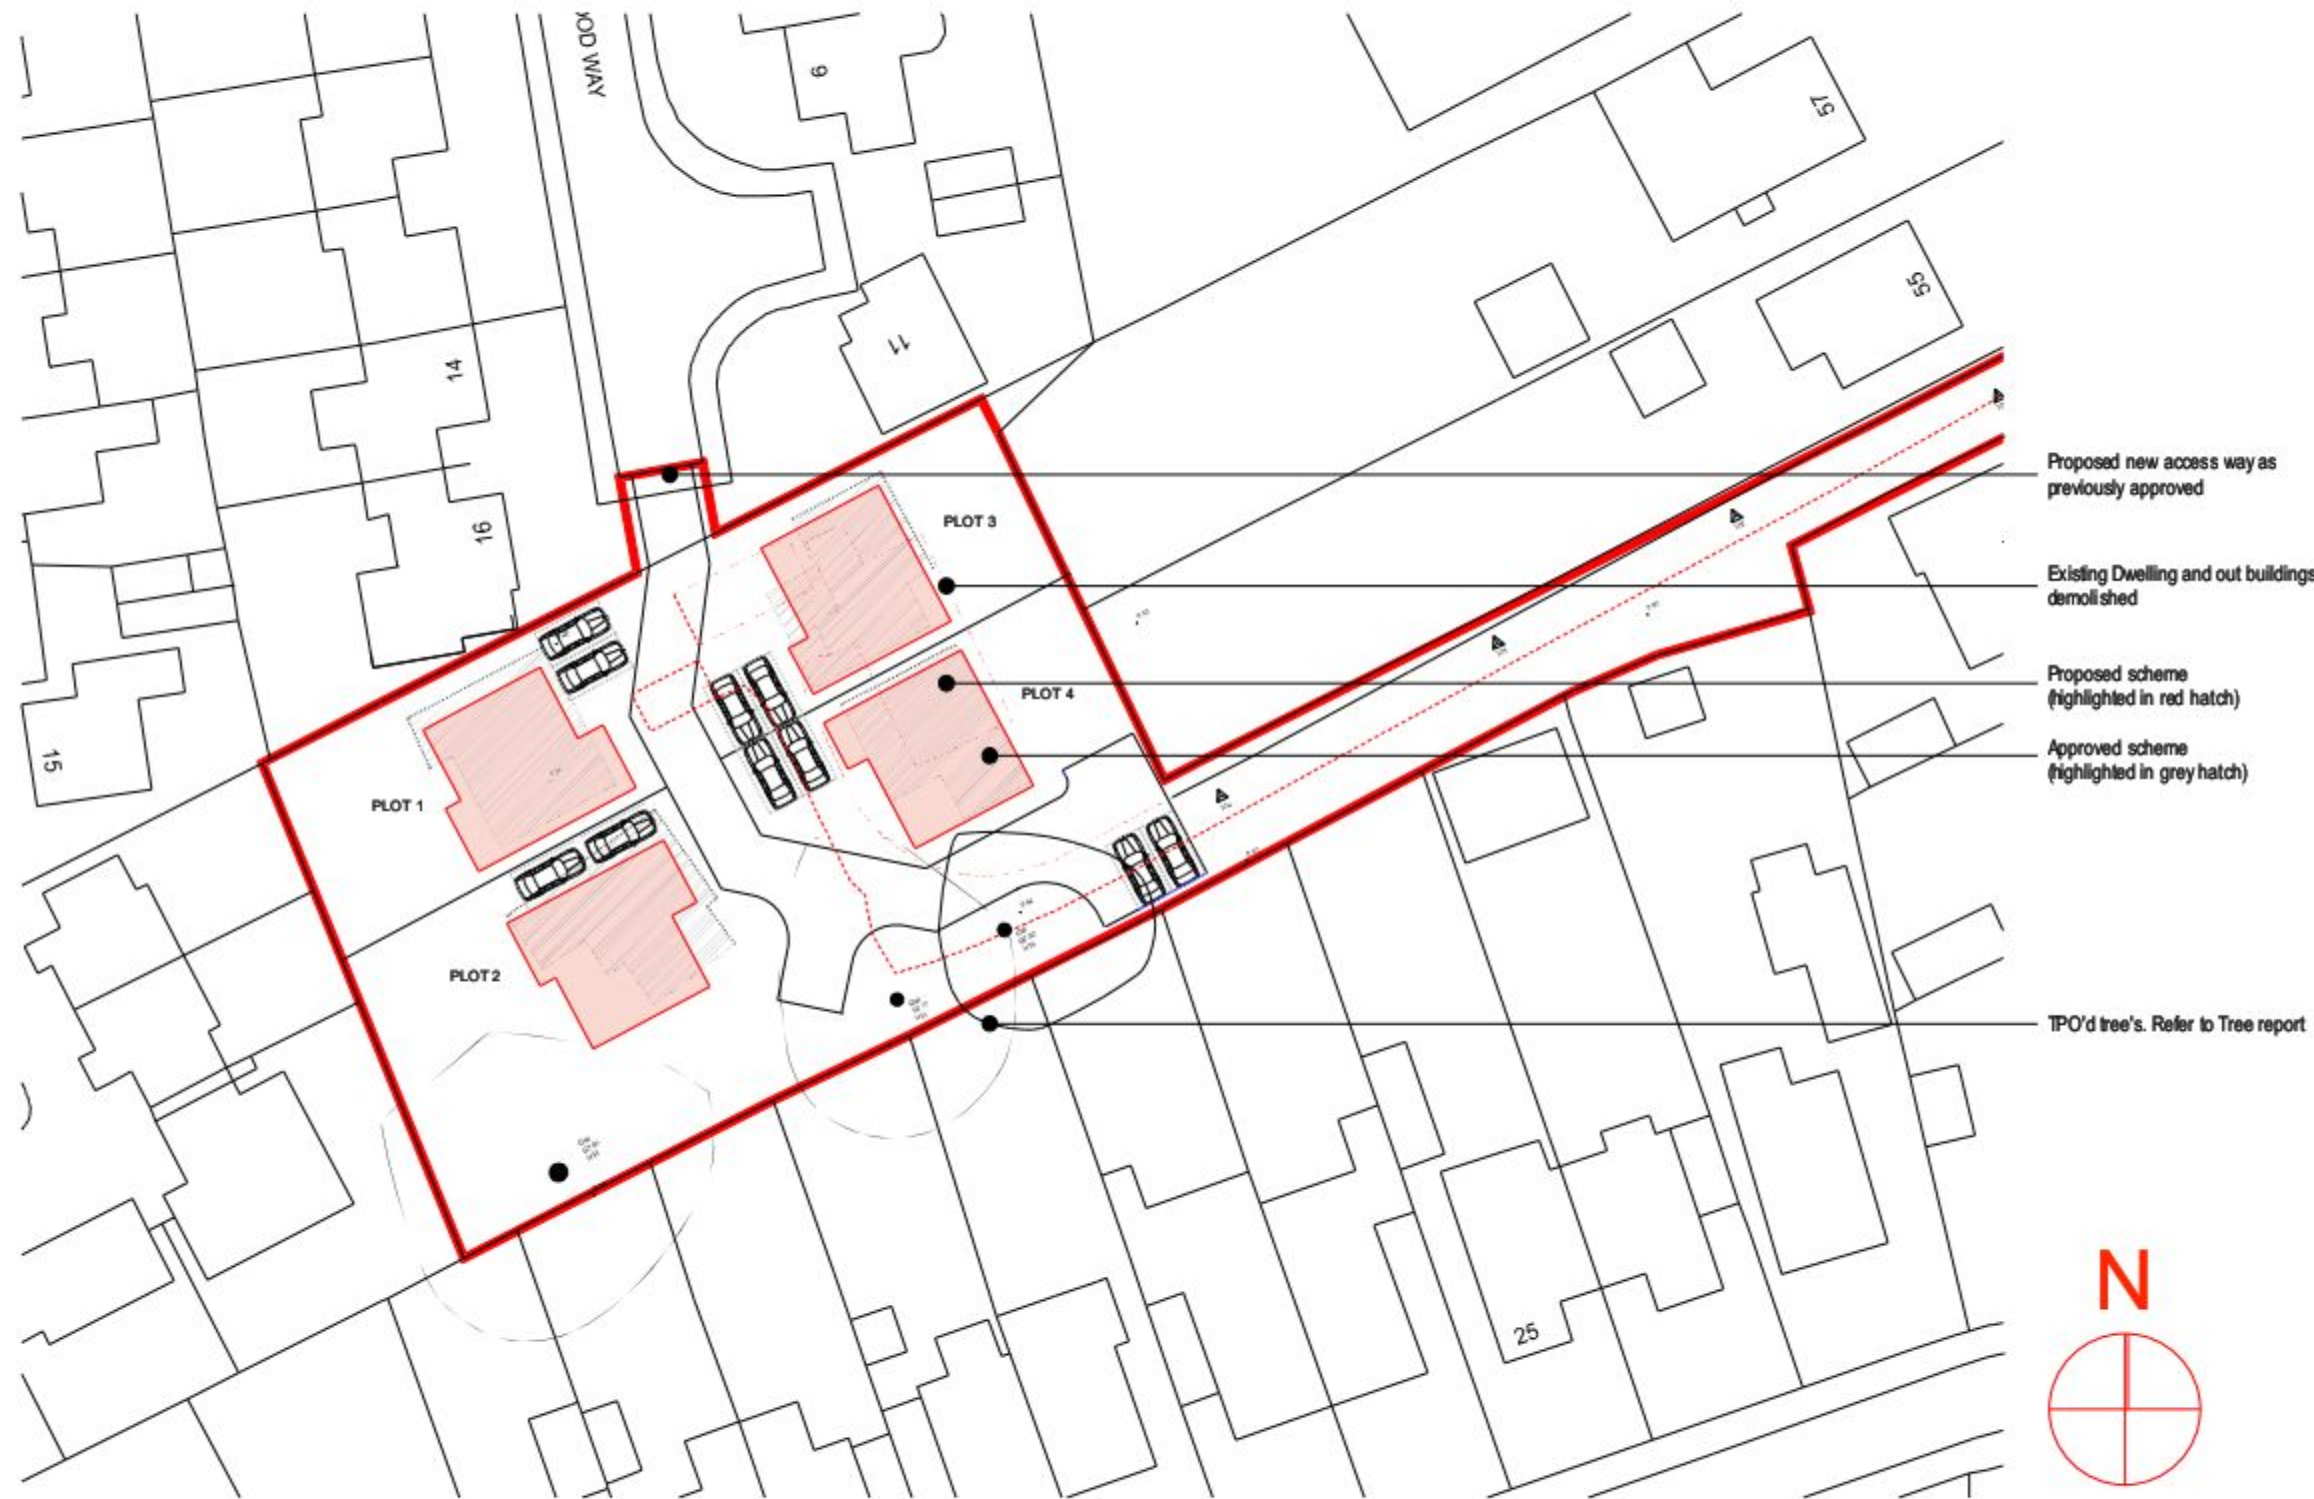

Proposed new access way as previously approved

Existing Dwelling and out buildings demolished

Proposed scheme (highlighted in red hatch)

Approved scheme (highlighted in grey hatch)

TPO'd tree's. Refer to Tree report



Proposed Block Plan

job no.	048	drawing no.	04
			
client C.Y. Developments			
job Cowplain			
drawing title Proposed Block Plan			
scale 1:500@A3	drawn	date	
© Inside Out Architectural Consultants Ltd 2011			
job no.	048	drawing no.	04