


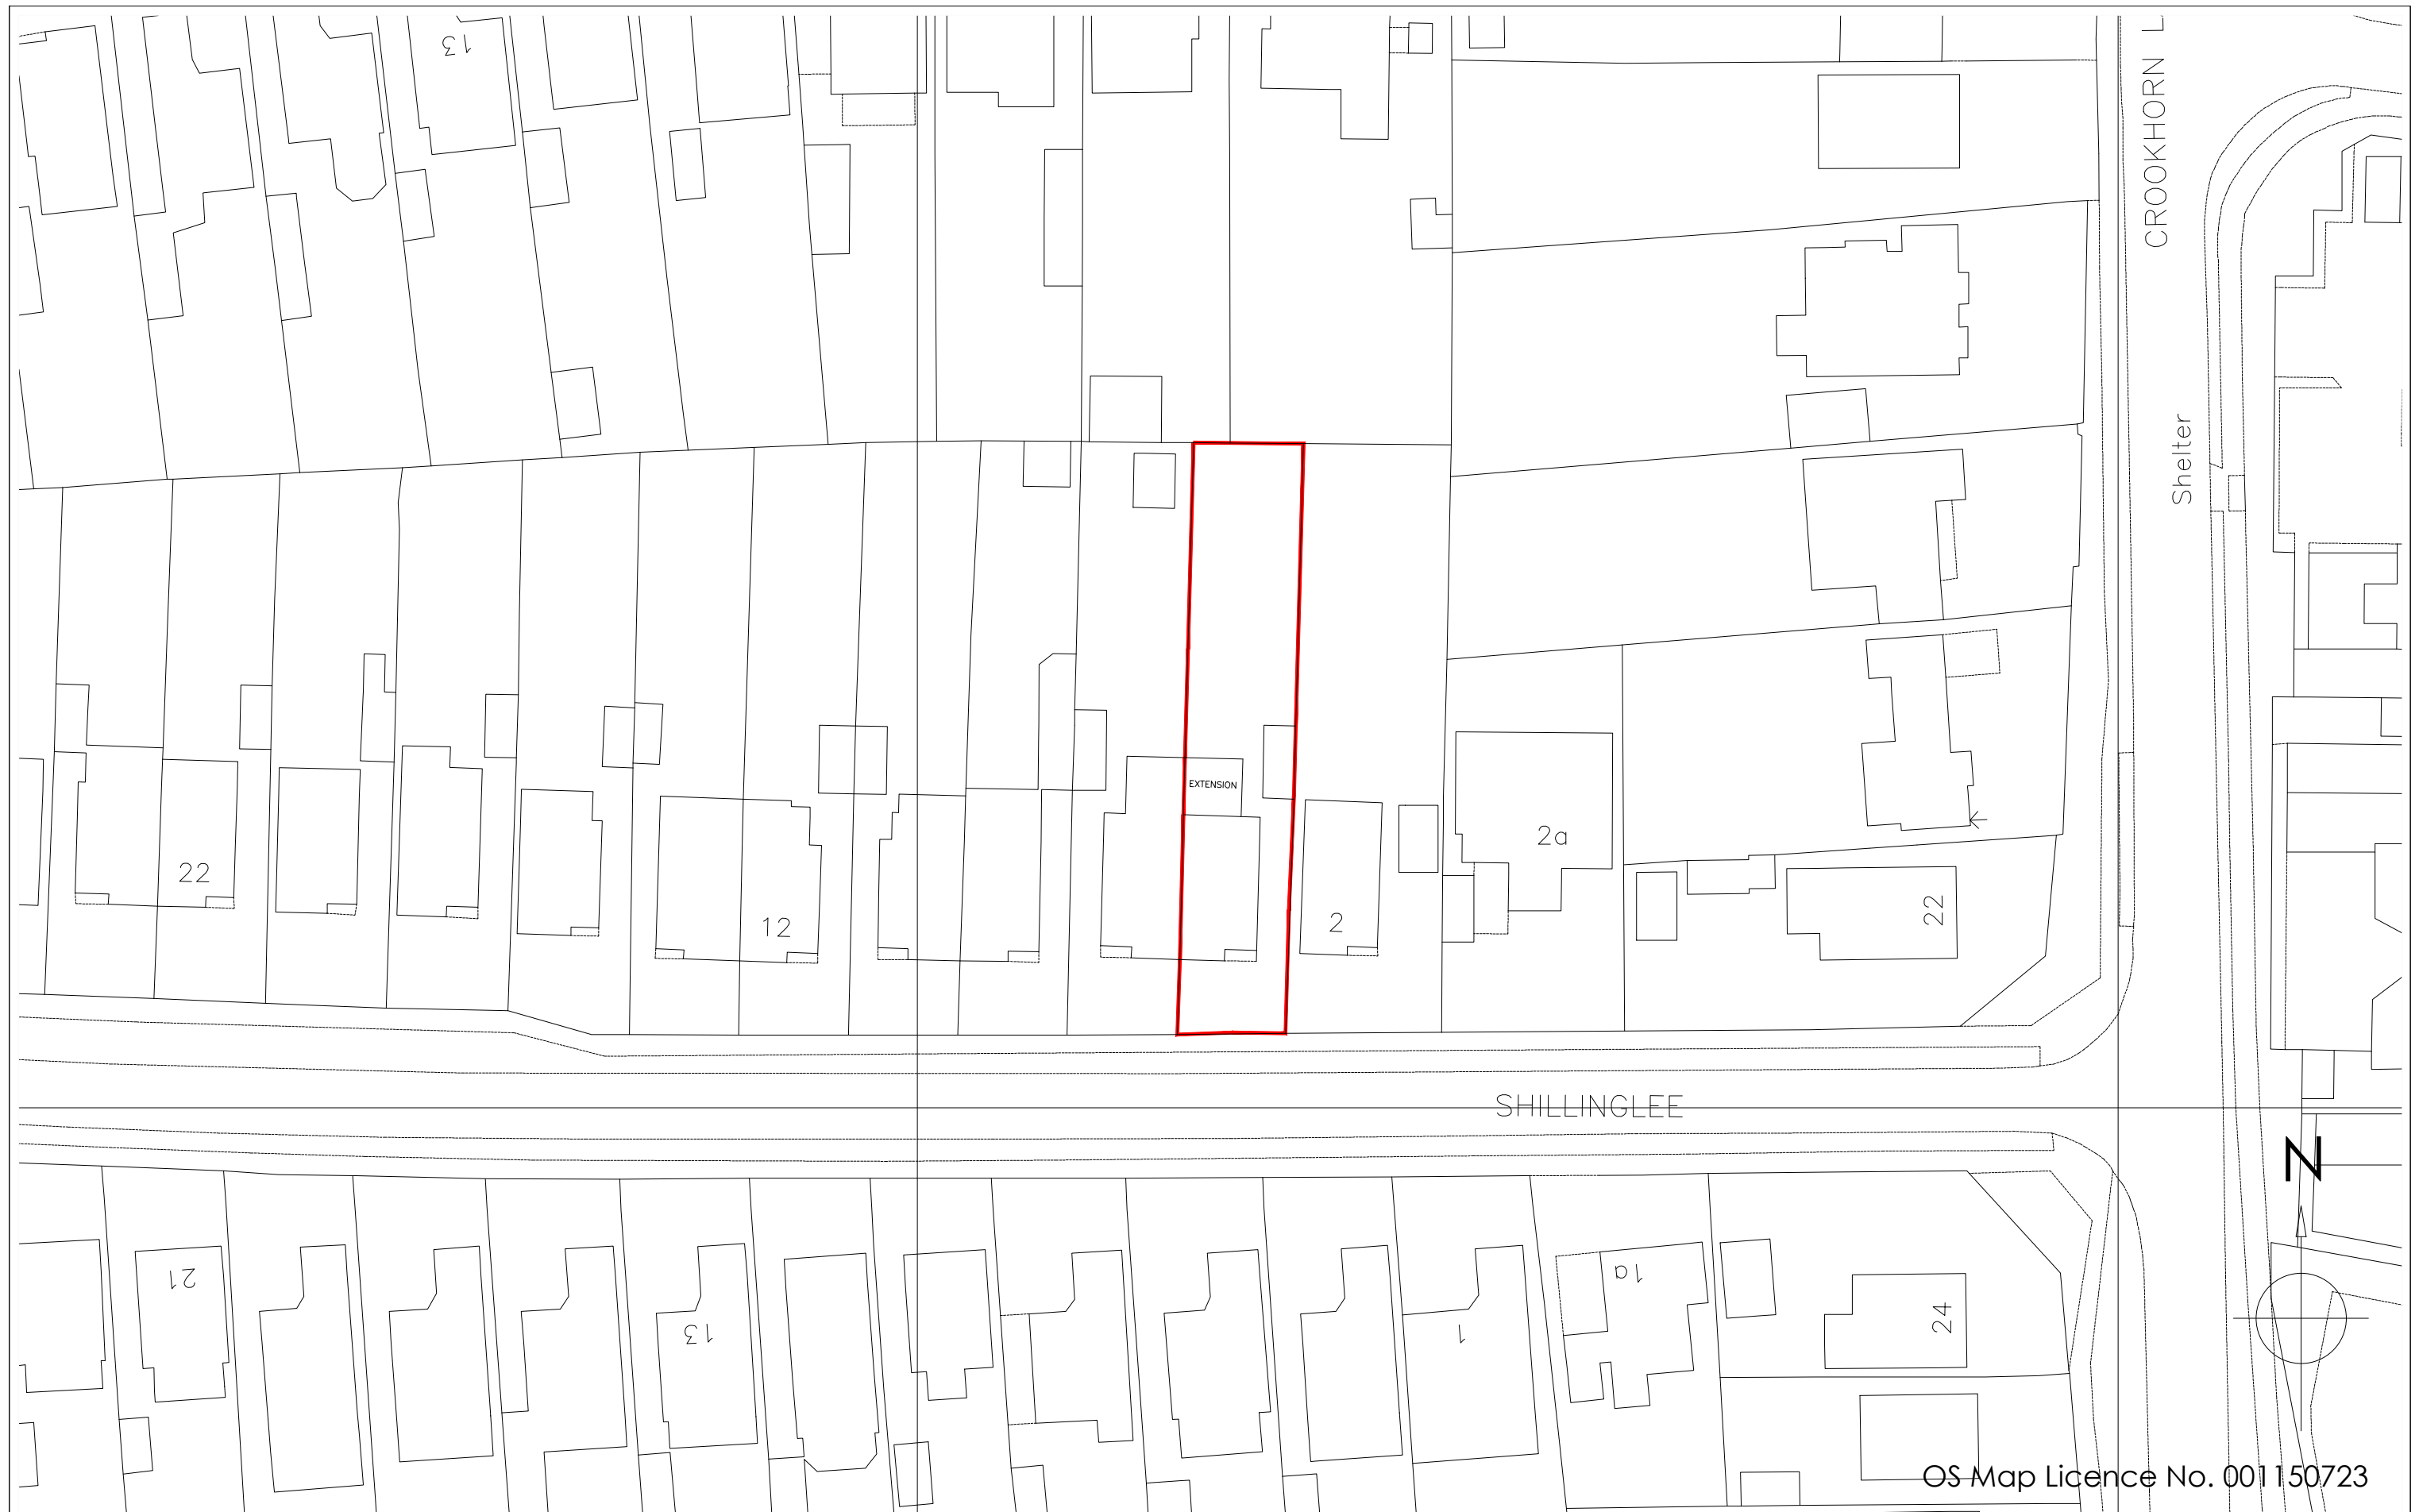

REV	DESCRIPTION	DRAWN	DATE	Drawing Ref	Rev.	Drawing Title
-	Initial design	GBS	11.08.14	WRIGHT 07	-	Rear extension to
				Scale at A1	Scale at A3	4 Shillinglee Road
				N/A	1:500	Purbrook
				Date		Waterlooville
				11 AUG 2014		Hampshire PO7 5RW
				Drawn by		
				GBS		

Copyright is reserved by GBS Designs and is issued on the condition that it is not copied or disclosed by or to any unauthorised persons without prior consent in writing from GBS Designs.

All dimensions to be checked on site

OS Map Licence No. 001150723



CAD - ARCHITECTURE - DESIGN

6 Shillinglee Waterlooville
Hampshire PO7 5RW

Tel 023 9225 8315

www.gbsimages.co.uk