

Site Location Plan of po9 3pu



This Plan includes the following Licensed Data: OS MasterMap Colour PDF Site Plan by the Ordnance Survey National Geographic Database and incorporating surveyed revision available at the date of production. Reproduction in whole or in part is prohibited without the prior permission of Ordnance Survey. The representation of a road, track or path is no evidence of a right of way. The representation of features, as lines is no evidence of a property boundary. © Crown copyright and database rights, 2014. Ordnance Survey 0100031673

Scale: 1:1250, paper size: A4

34 Belmont Grove Havant

Garden Boundary Fence

Proposed Extension of Garden boundary fence



plans ahead by emapsite™

Prepared by: Andrew Cooper, 13-10-2014

HAVANT BOROUGH
COUNCIL
15 OCT 2014
RECEIVED

EXISTING



HAVANT BOROUGH
COUNCIL

15 OCT 2014


RECEIVED

Proposed




NEW FENCE =

TIMBER VERTICAL FEATHER EDGE BOARDS 100mm
TIMBER RAILS AND CONCRETE POSTS.

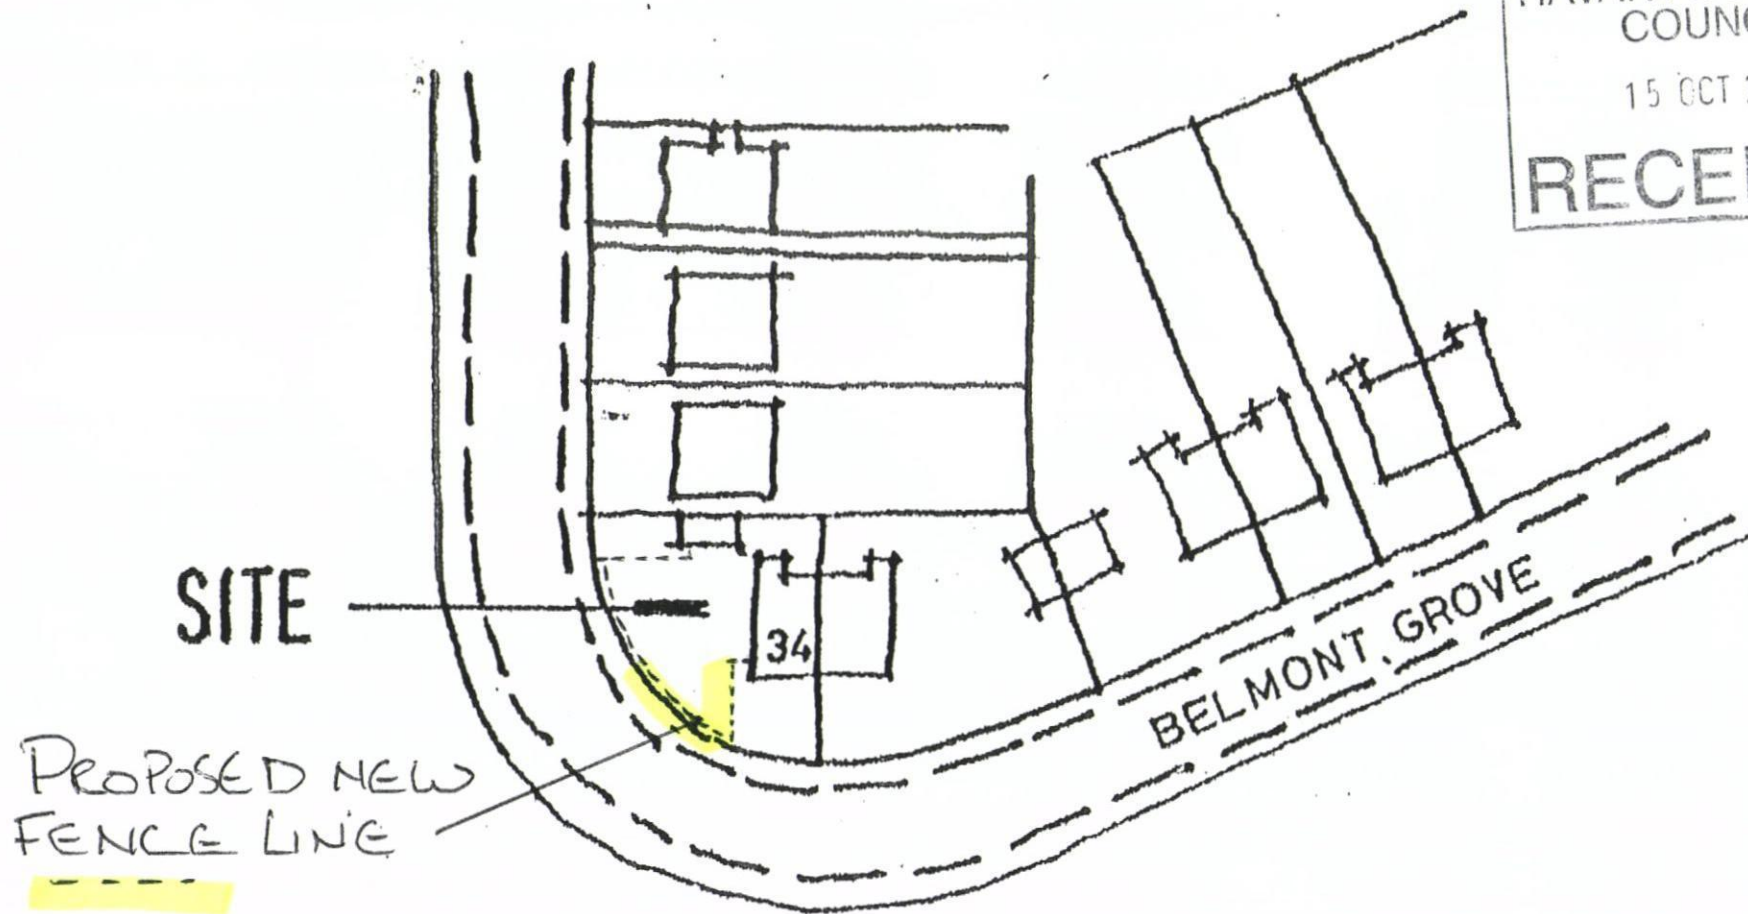

Ref
A002

EXISTING TIMBER FENCE =
VERTICAL FEATHER EDGE BOARDS 100mm

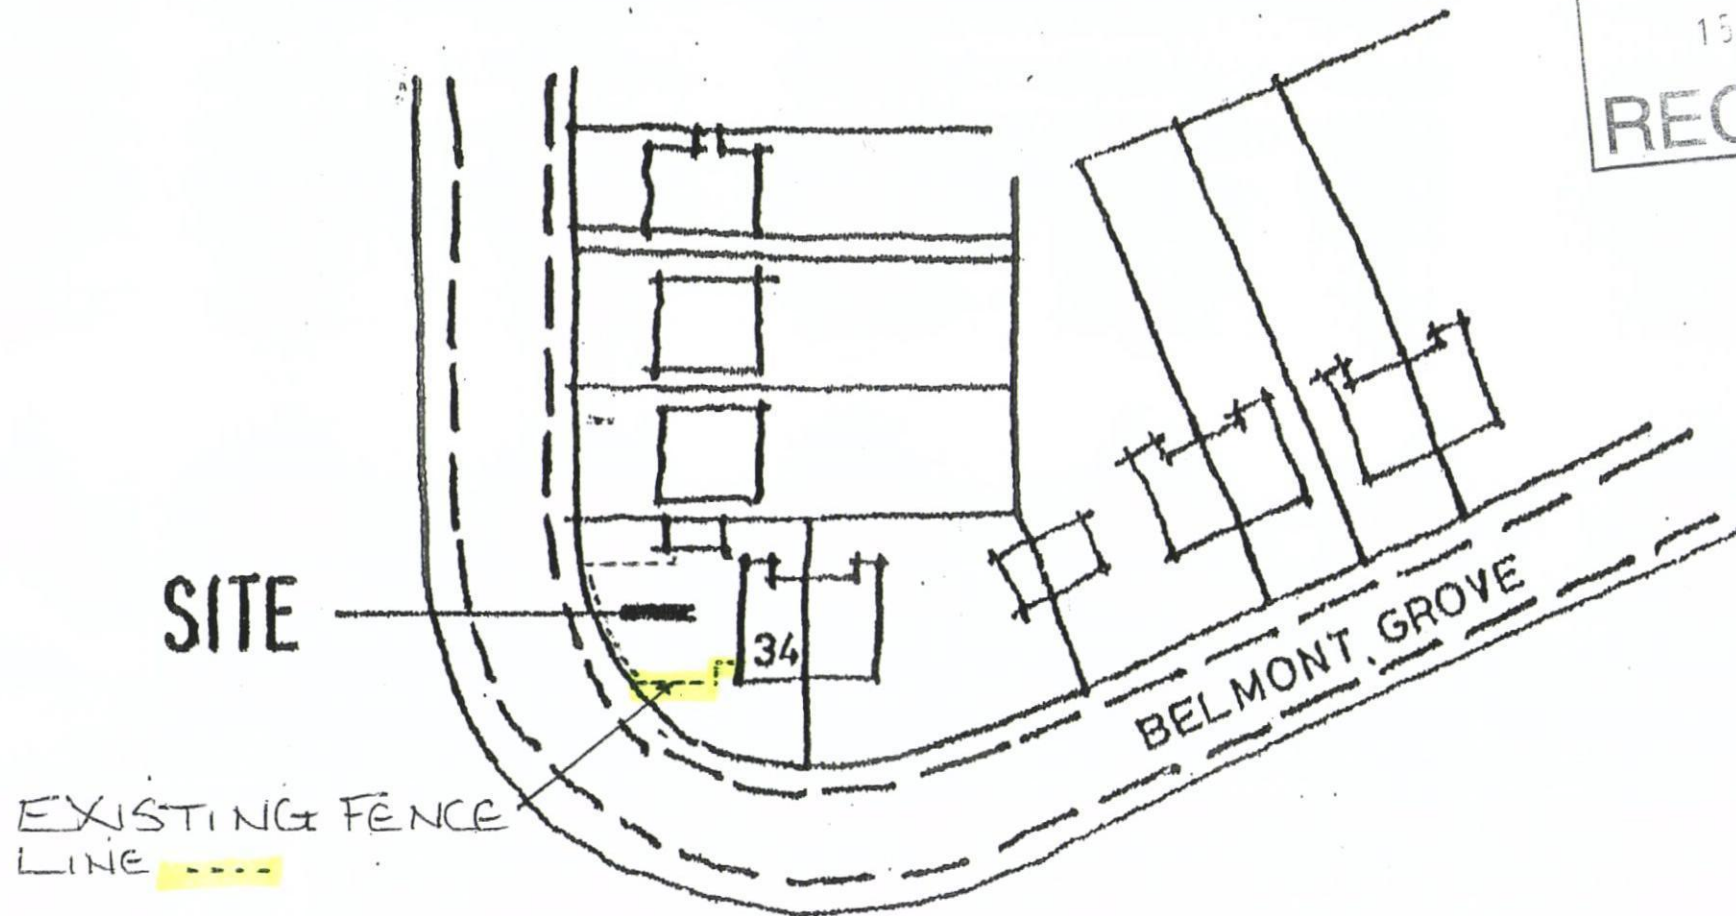

Ref
A001