



**HAVANT**

23 West Street, Havant, PO9 1EU

REFRESH PROPOSAL

Concept Proposal › Shopfront Elevation

Designer › S. Limb 27.08.14

Issue Notes › Issue 2 (SL) 13.10.14  
› Non-branded ATM surround added to scheme.



Existing Elevation



Proposed Elevation

**DESIGN NOTES**

- › 1no. 515mm high fascia complete with 1no. Set of 360mm high illuminated letters.
- › 1no. 500mm high illuminated fascia.



**Existing Elevation**



**Proposed Elevation**

**DESIGN NOTES**

- › 1no. 515mm high fascia complete with 1no. Set of 360mm high illuminated letters.

**Concept Proposal › ATM Wall**

**Designer › S. Limb** 27.08.14

**Issue Notes › Issue 2** (SL) 13.10.14  
› Non-branded ATM surround added to scheme.



Existing Elevation



Proposed Elevation

**DESIGN NOTES**

- › 1no. Un-branded illuminated ATM surround.
- › 1no. Vinyl ATM Tablet reverse applied to glazing.
- › 1no. Web/Tel vinyl graphic.

## Concept Proposal › Nameplate

Designer › S. Limb

27.08.14

Issue Notes › \_

**Purple** › PMS 2627c  
CMYK 81/100/60/35

**Red** › PMS 199c  
CMYK 0/100/69/0

**White** ›  
CMYK 0/0/0/0

### - Nameplate

1:5

**Specification** › To be vinyl graphic.

**Fixing Method** › Reverse applied to glazing panel.

**Illumination** › Non-illuminated.

**Qty** › 1

### - Letter Box Sign

NTS

**Specification** › To be standard wrapped ACM slat bonded to door.

**Fixing Method** › Door mounted.

**Illumination** › Non-illuminated.

**Qty** › 1

### - Entrance Sign


NTS

**Specification** › To be digitally printed vinyl graphic.

**Fixing Method** › Forward applied onto mirrored glass panel above entrance.



**Illumination** › Non-illuminated.

**Qty** › 1

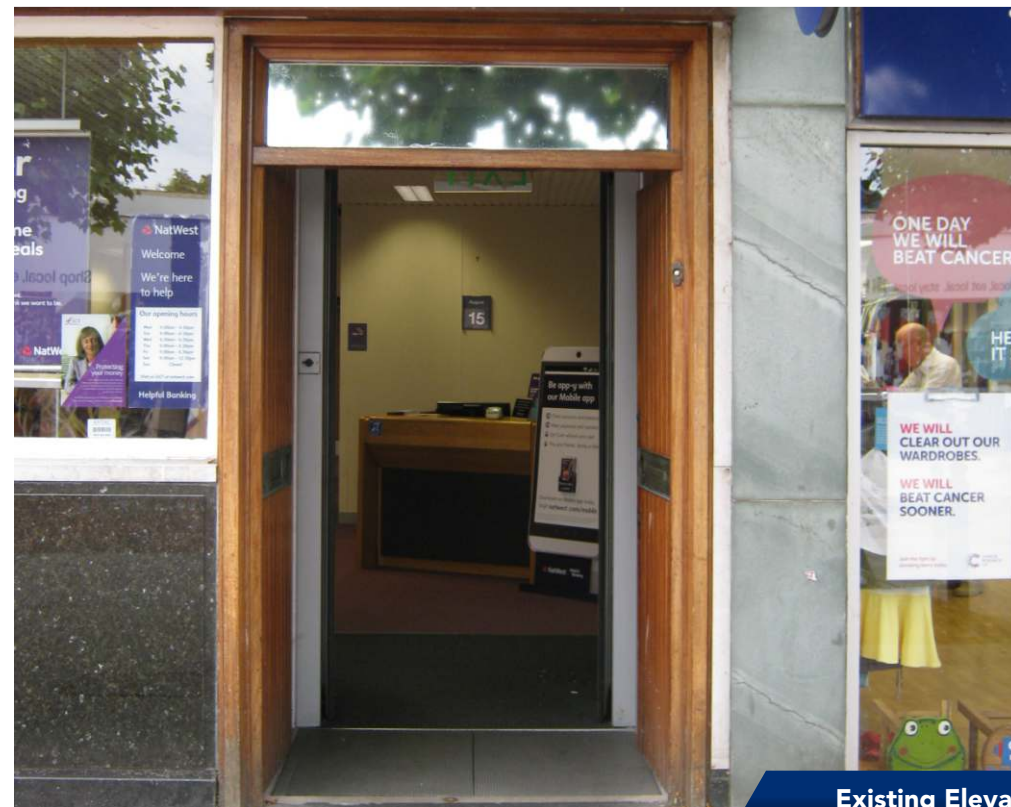

Existing Elevation

890

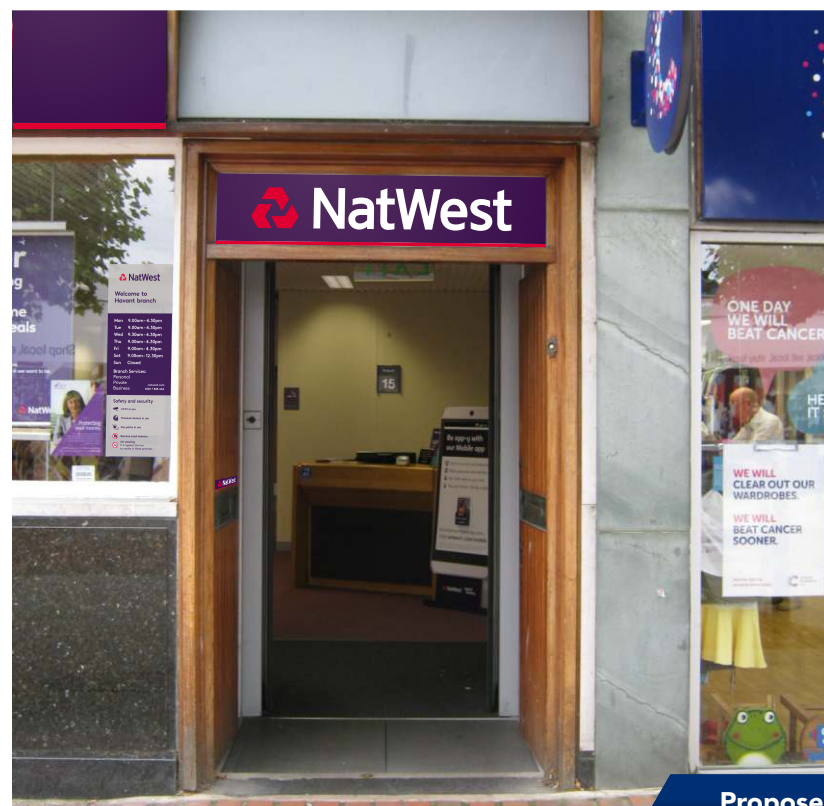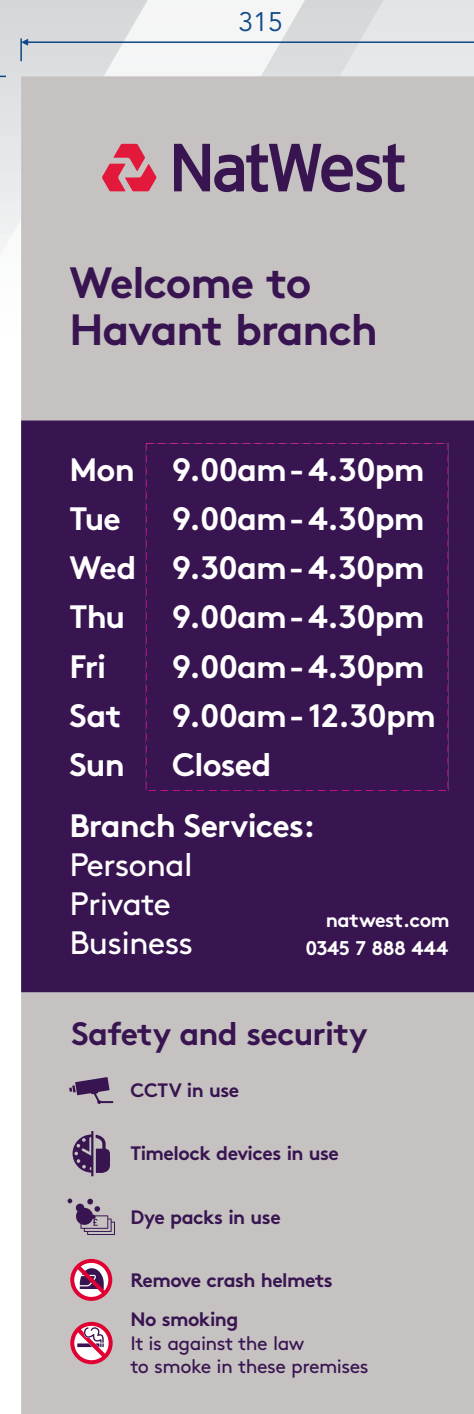

Proposed Elevation

