


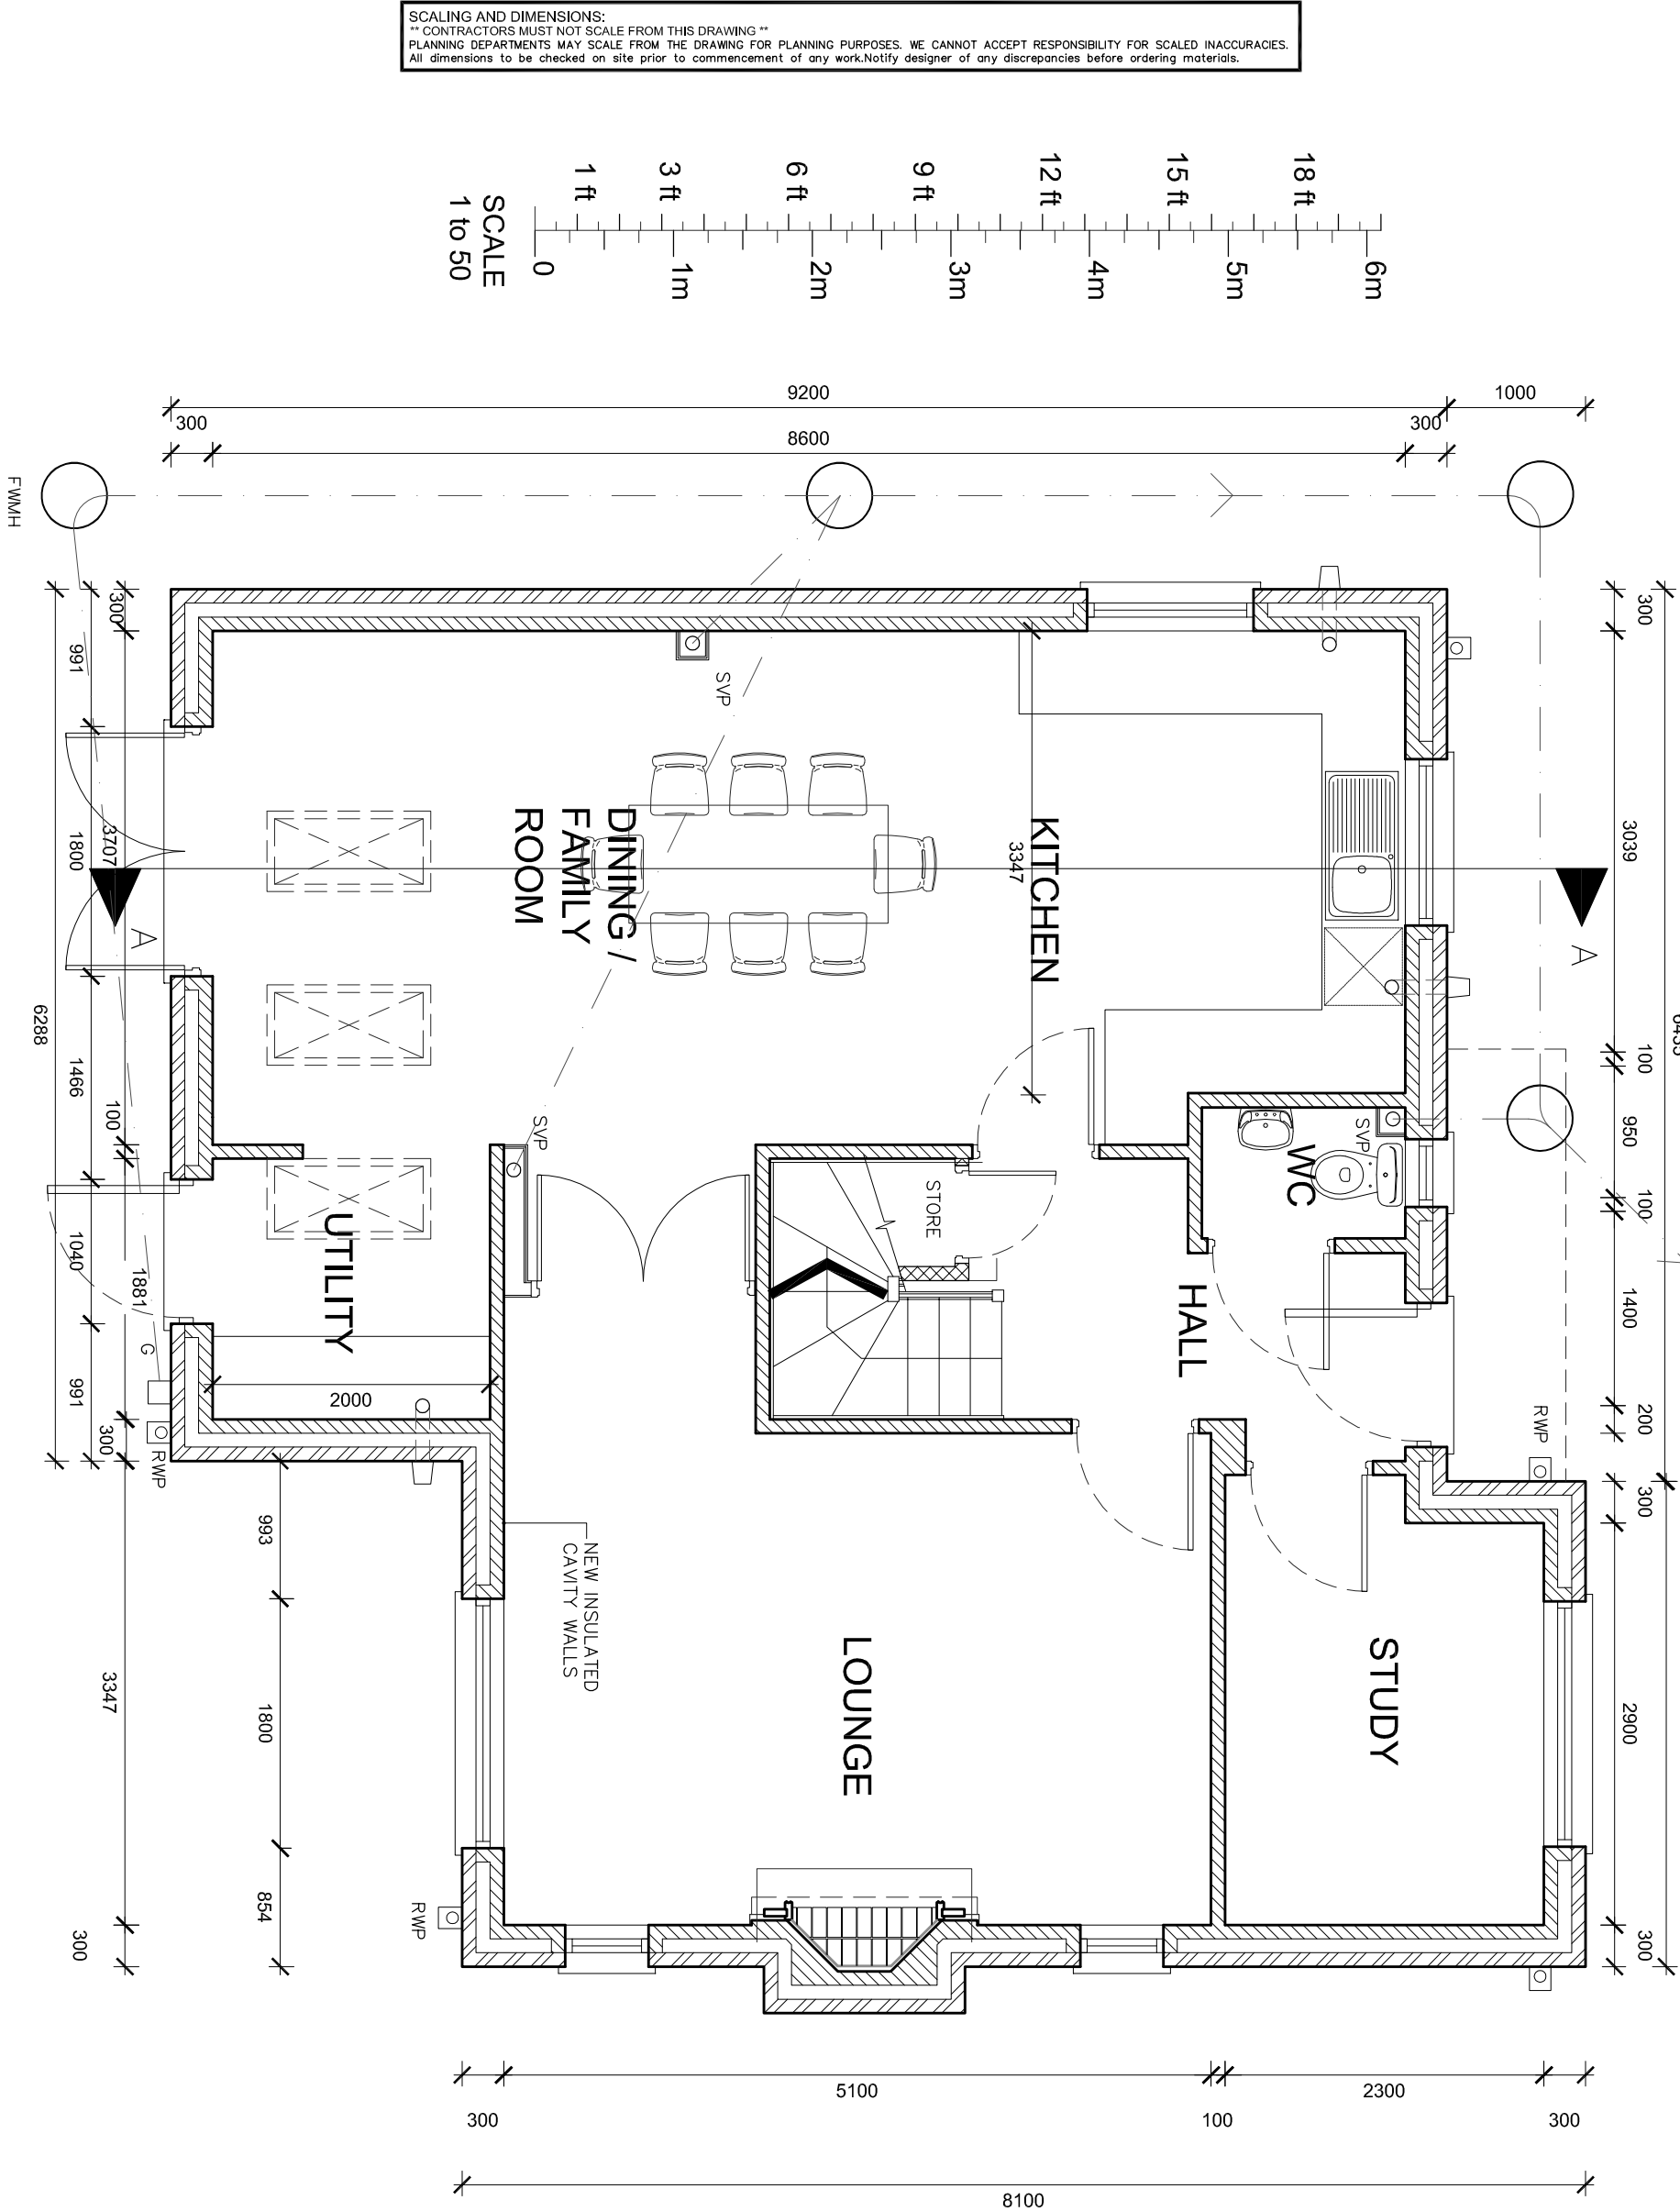

e-mail to : nicholsonsdn@talktalk.net
Building Design - Fine Art & Design - Computer Graphics - Animation

Paul Nicholson

D e s i g n

36 Michol Place, Colford St. Luke, Somerset TA4 1LD - tel: 01823 619 090

Client : **Mr. M. Patterson**

Project: **Leigh Road**

Title : **PLOT 1-
4 Bed Detached
171.6m2 -
GROUND FLOOR**

Scale 1:50

Date Feb 6 2014

Drawn by pn

Checked by pn

Drawing no.

0214 / 01

Revision : .

PAUL NICHOLSON DESIGN