


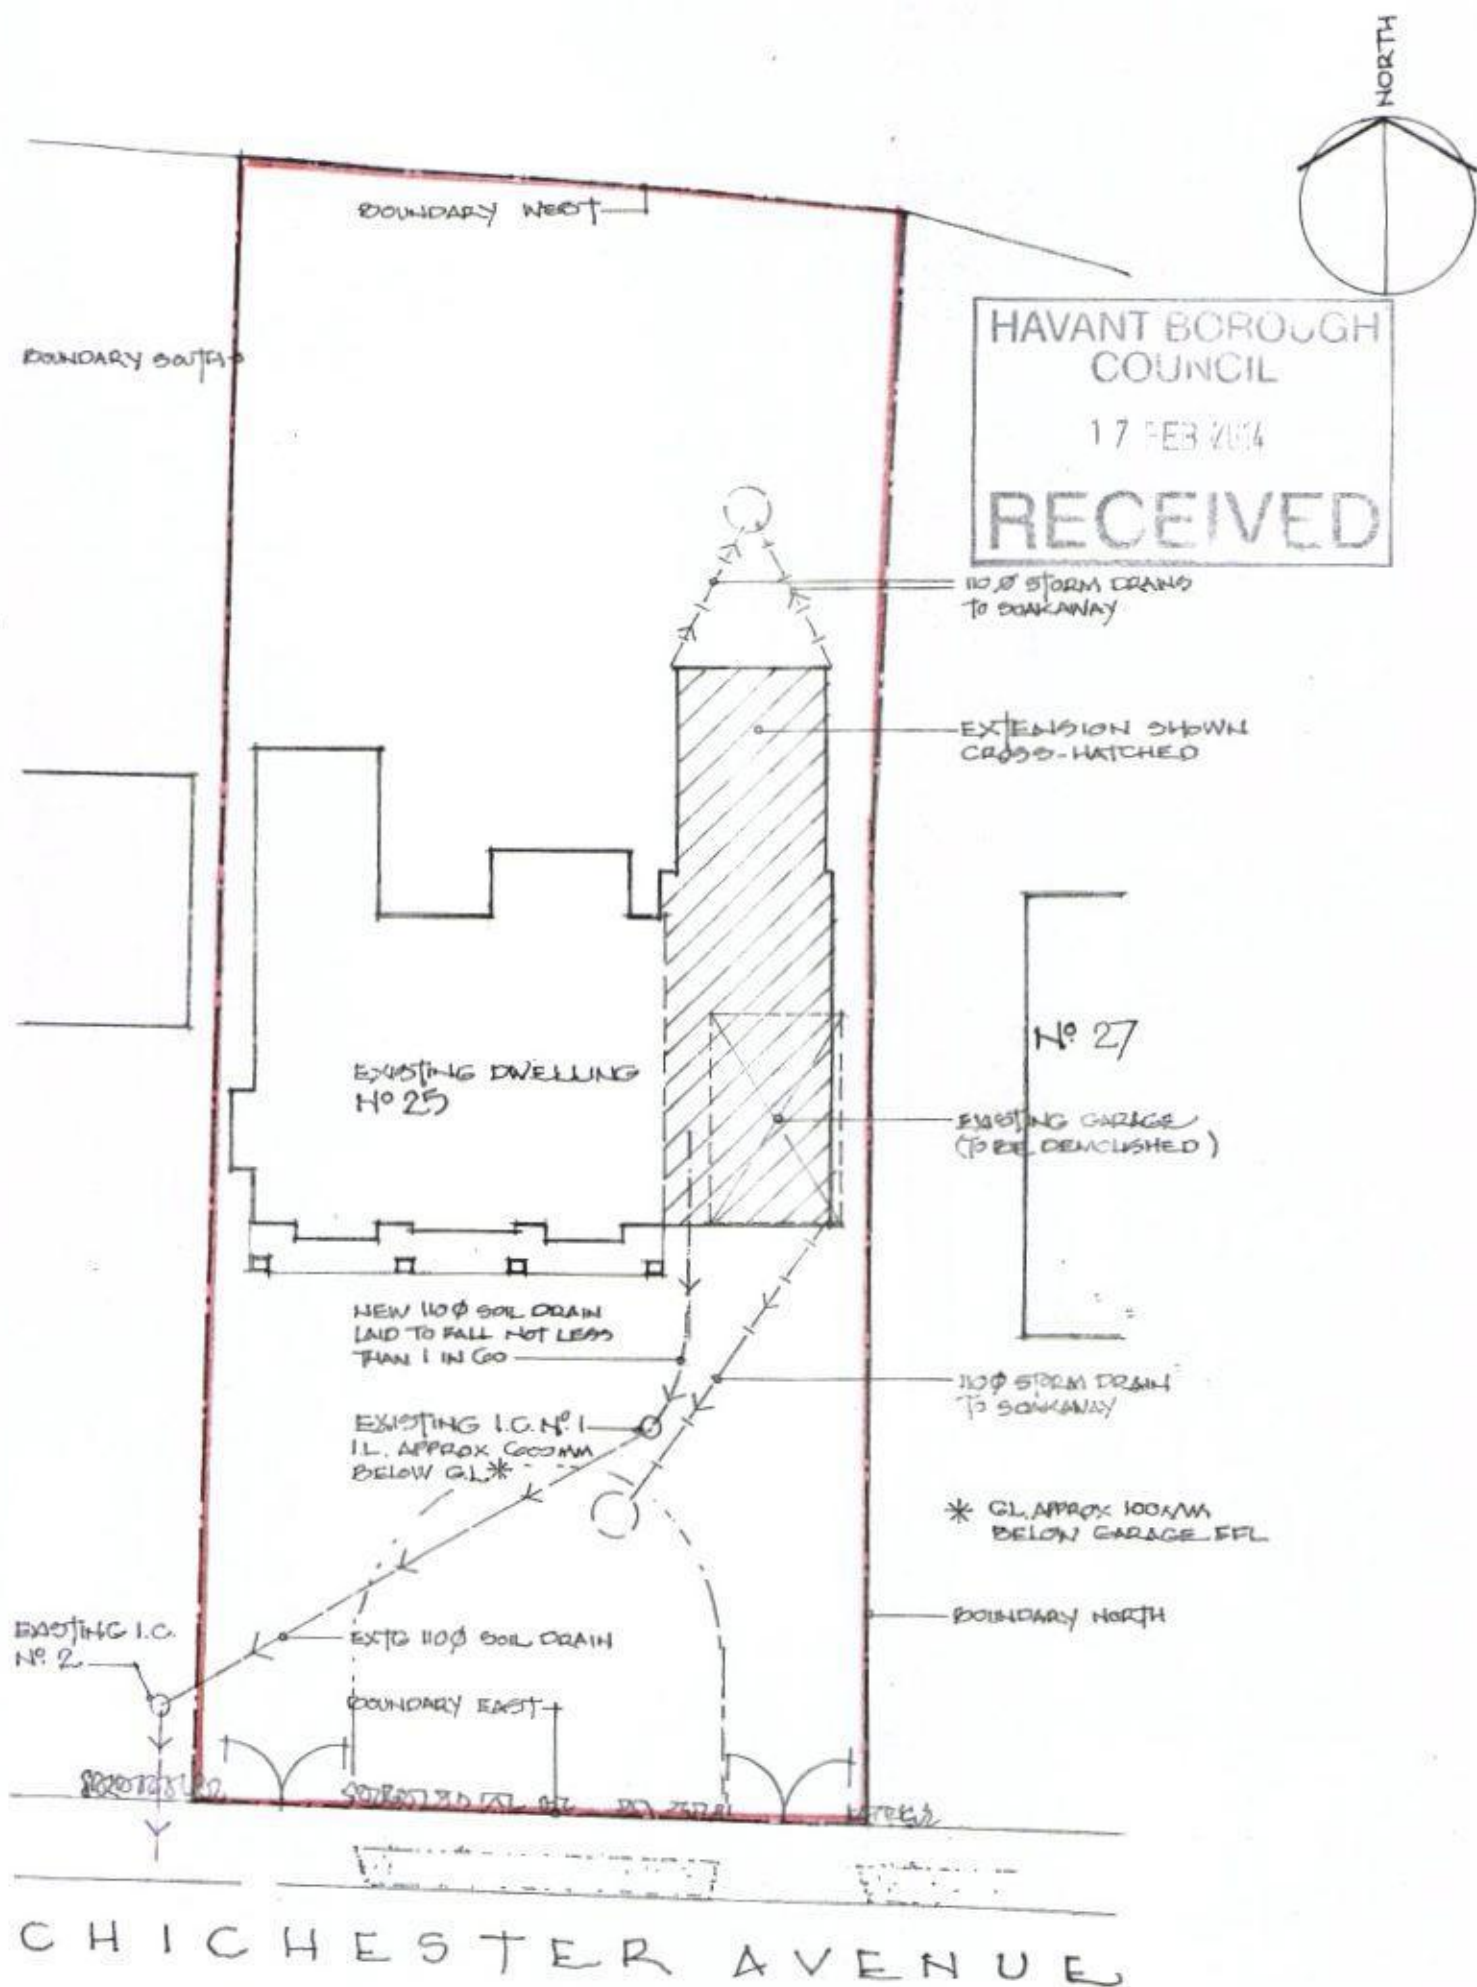

EXTENSION & ALTERATIONS: 25 Chichester Avenue Hayling Island Hampshire PO11 9EZ
SITE PLAN

Scale 1-200 Date December 2013

Job ref No 13.91