


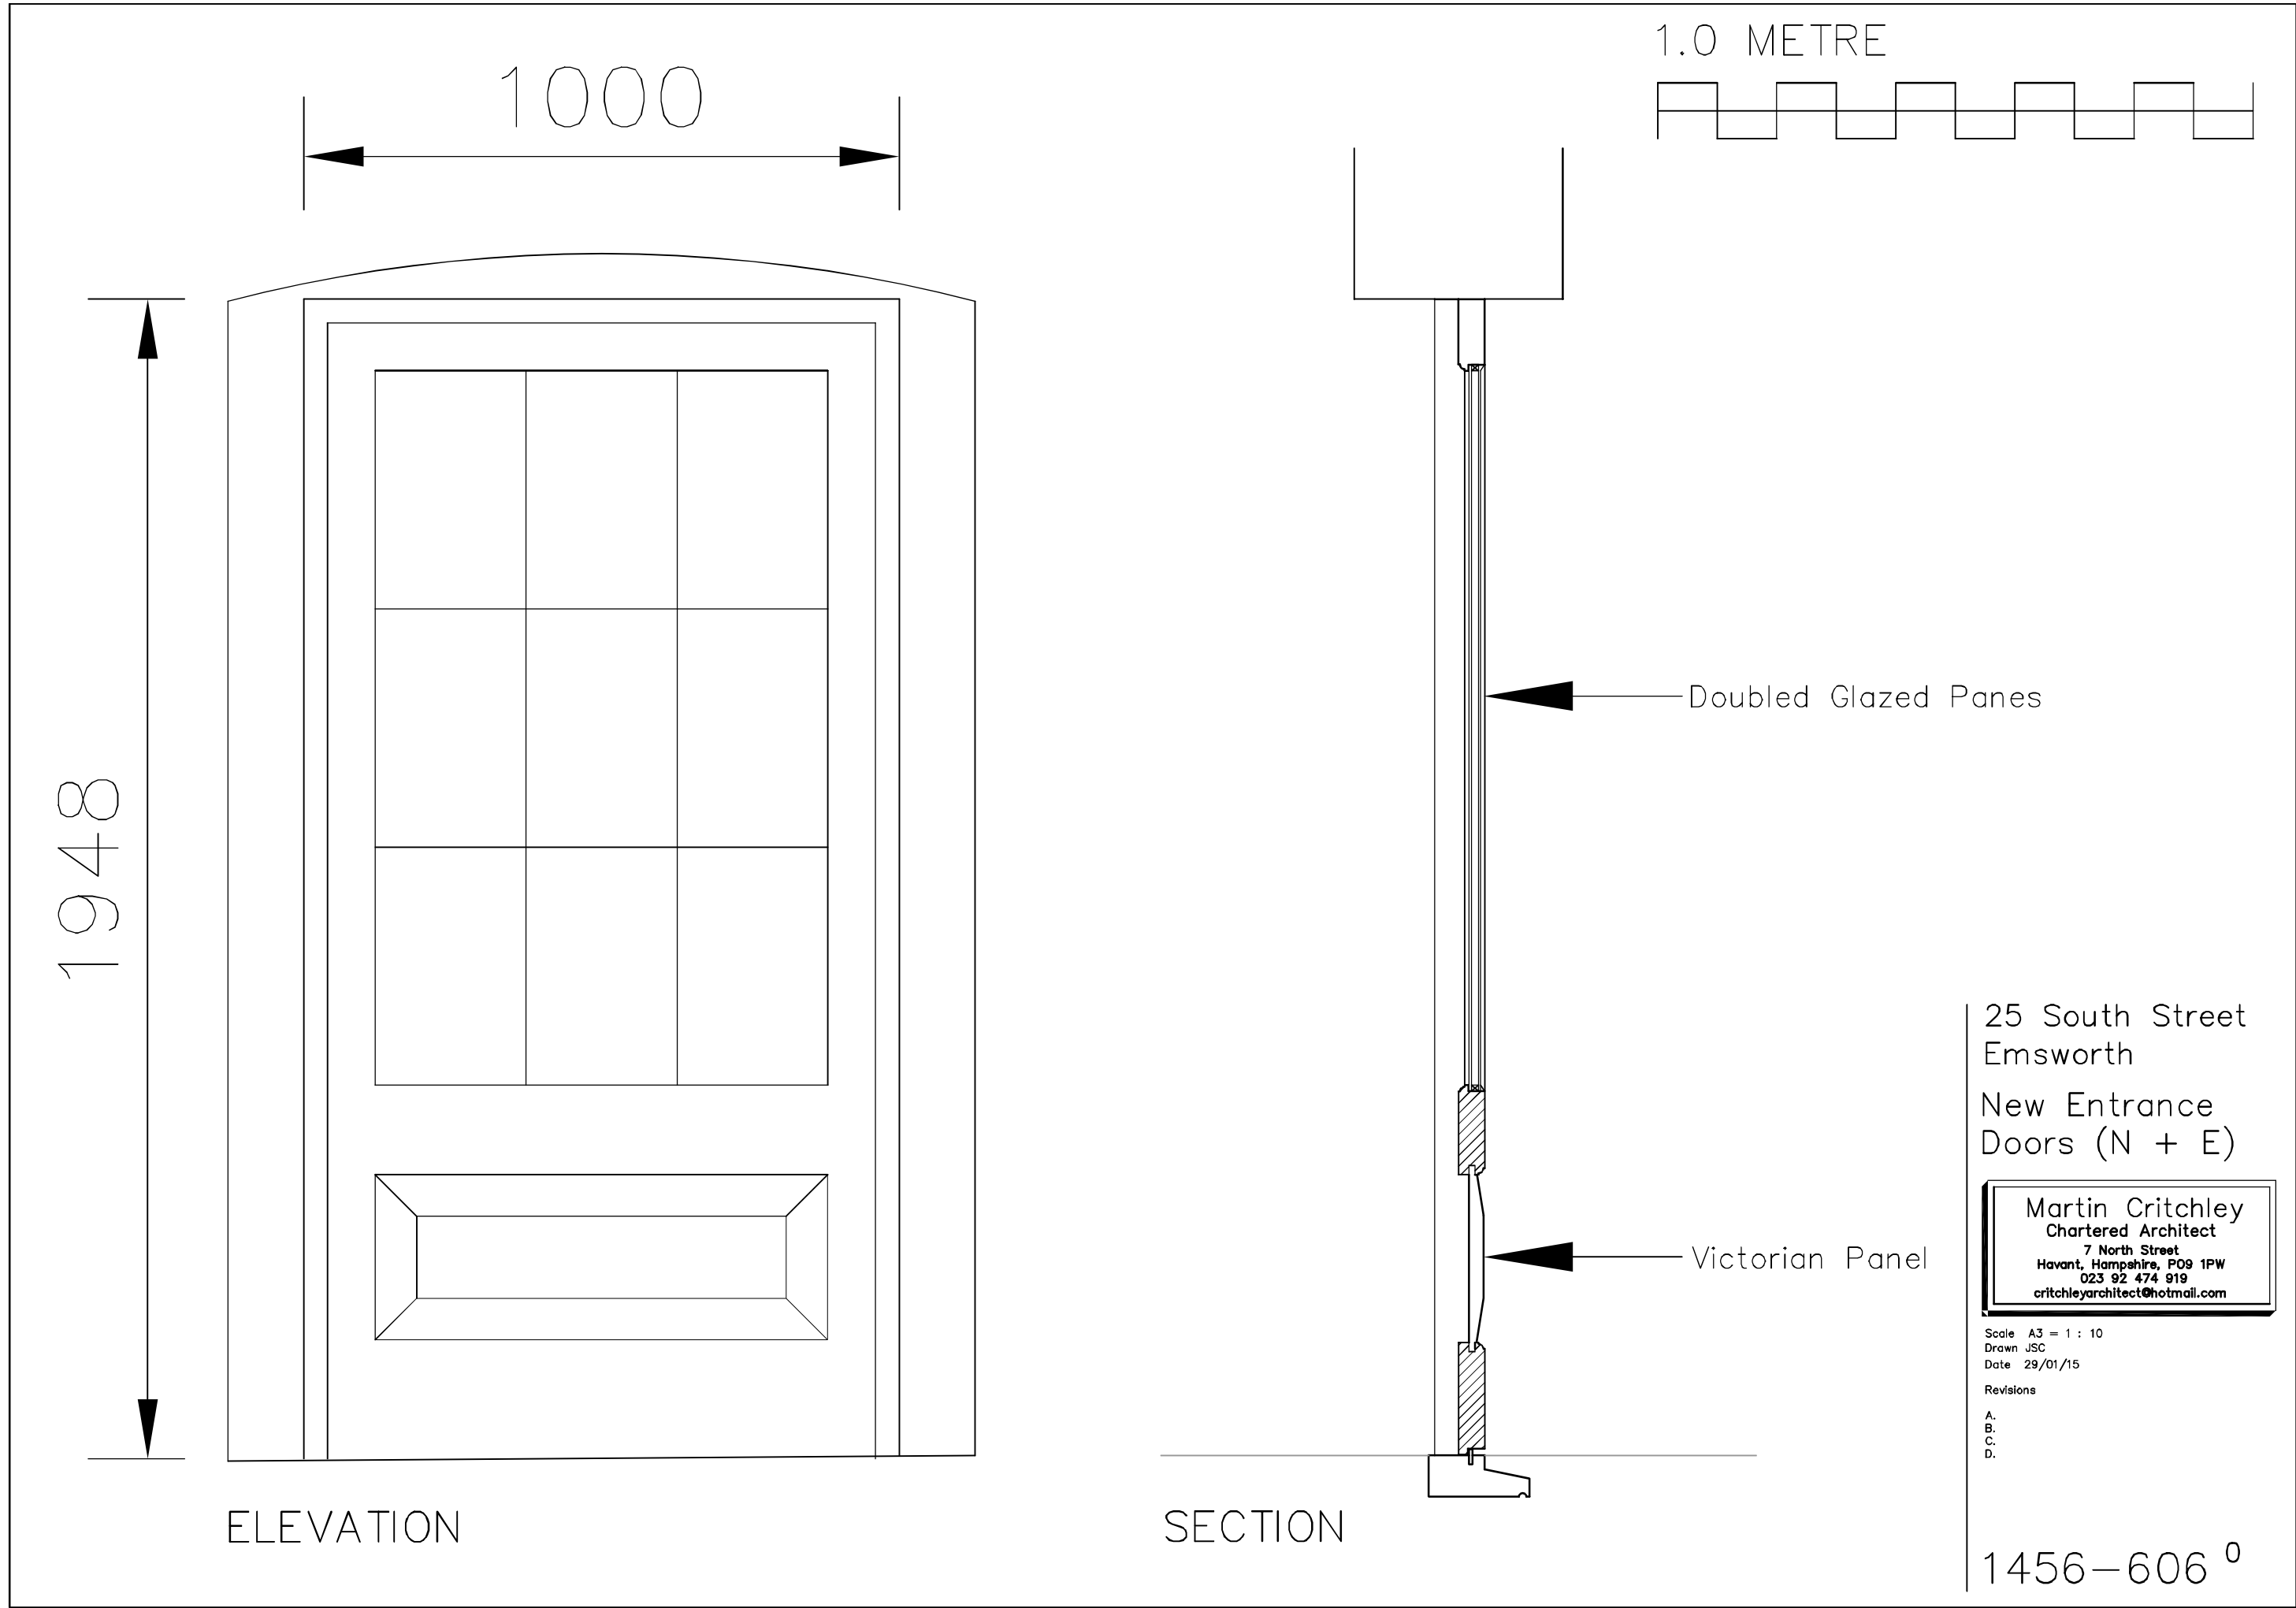

25 South Street
Emsworth
New Entrance
Doors (N + E)

Martin Critchley
Chartered Architect
7 North Street
Havant, Hampshire, PO9 1PW
023 92 474 919
critchleyarchitect@hotmail.com

Scale A3 = 1 : 10
Drawn JSC
Date 29/01/15

Revisions

A.
B.
C.
D.

1456-606⁰