





South Elevation 1:100

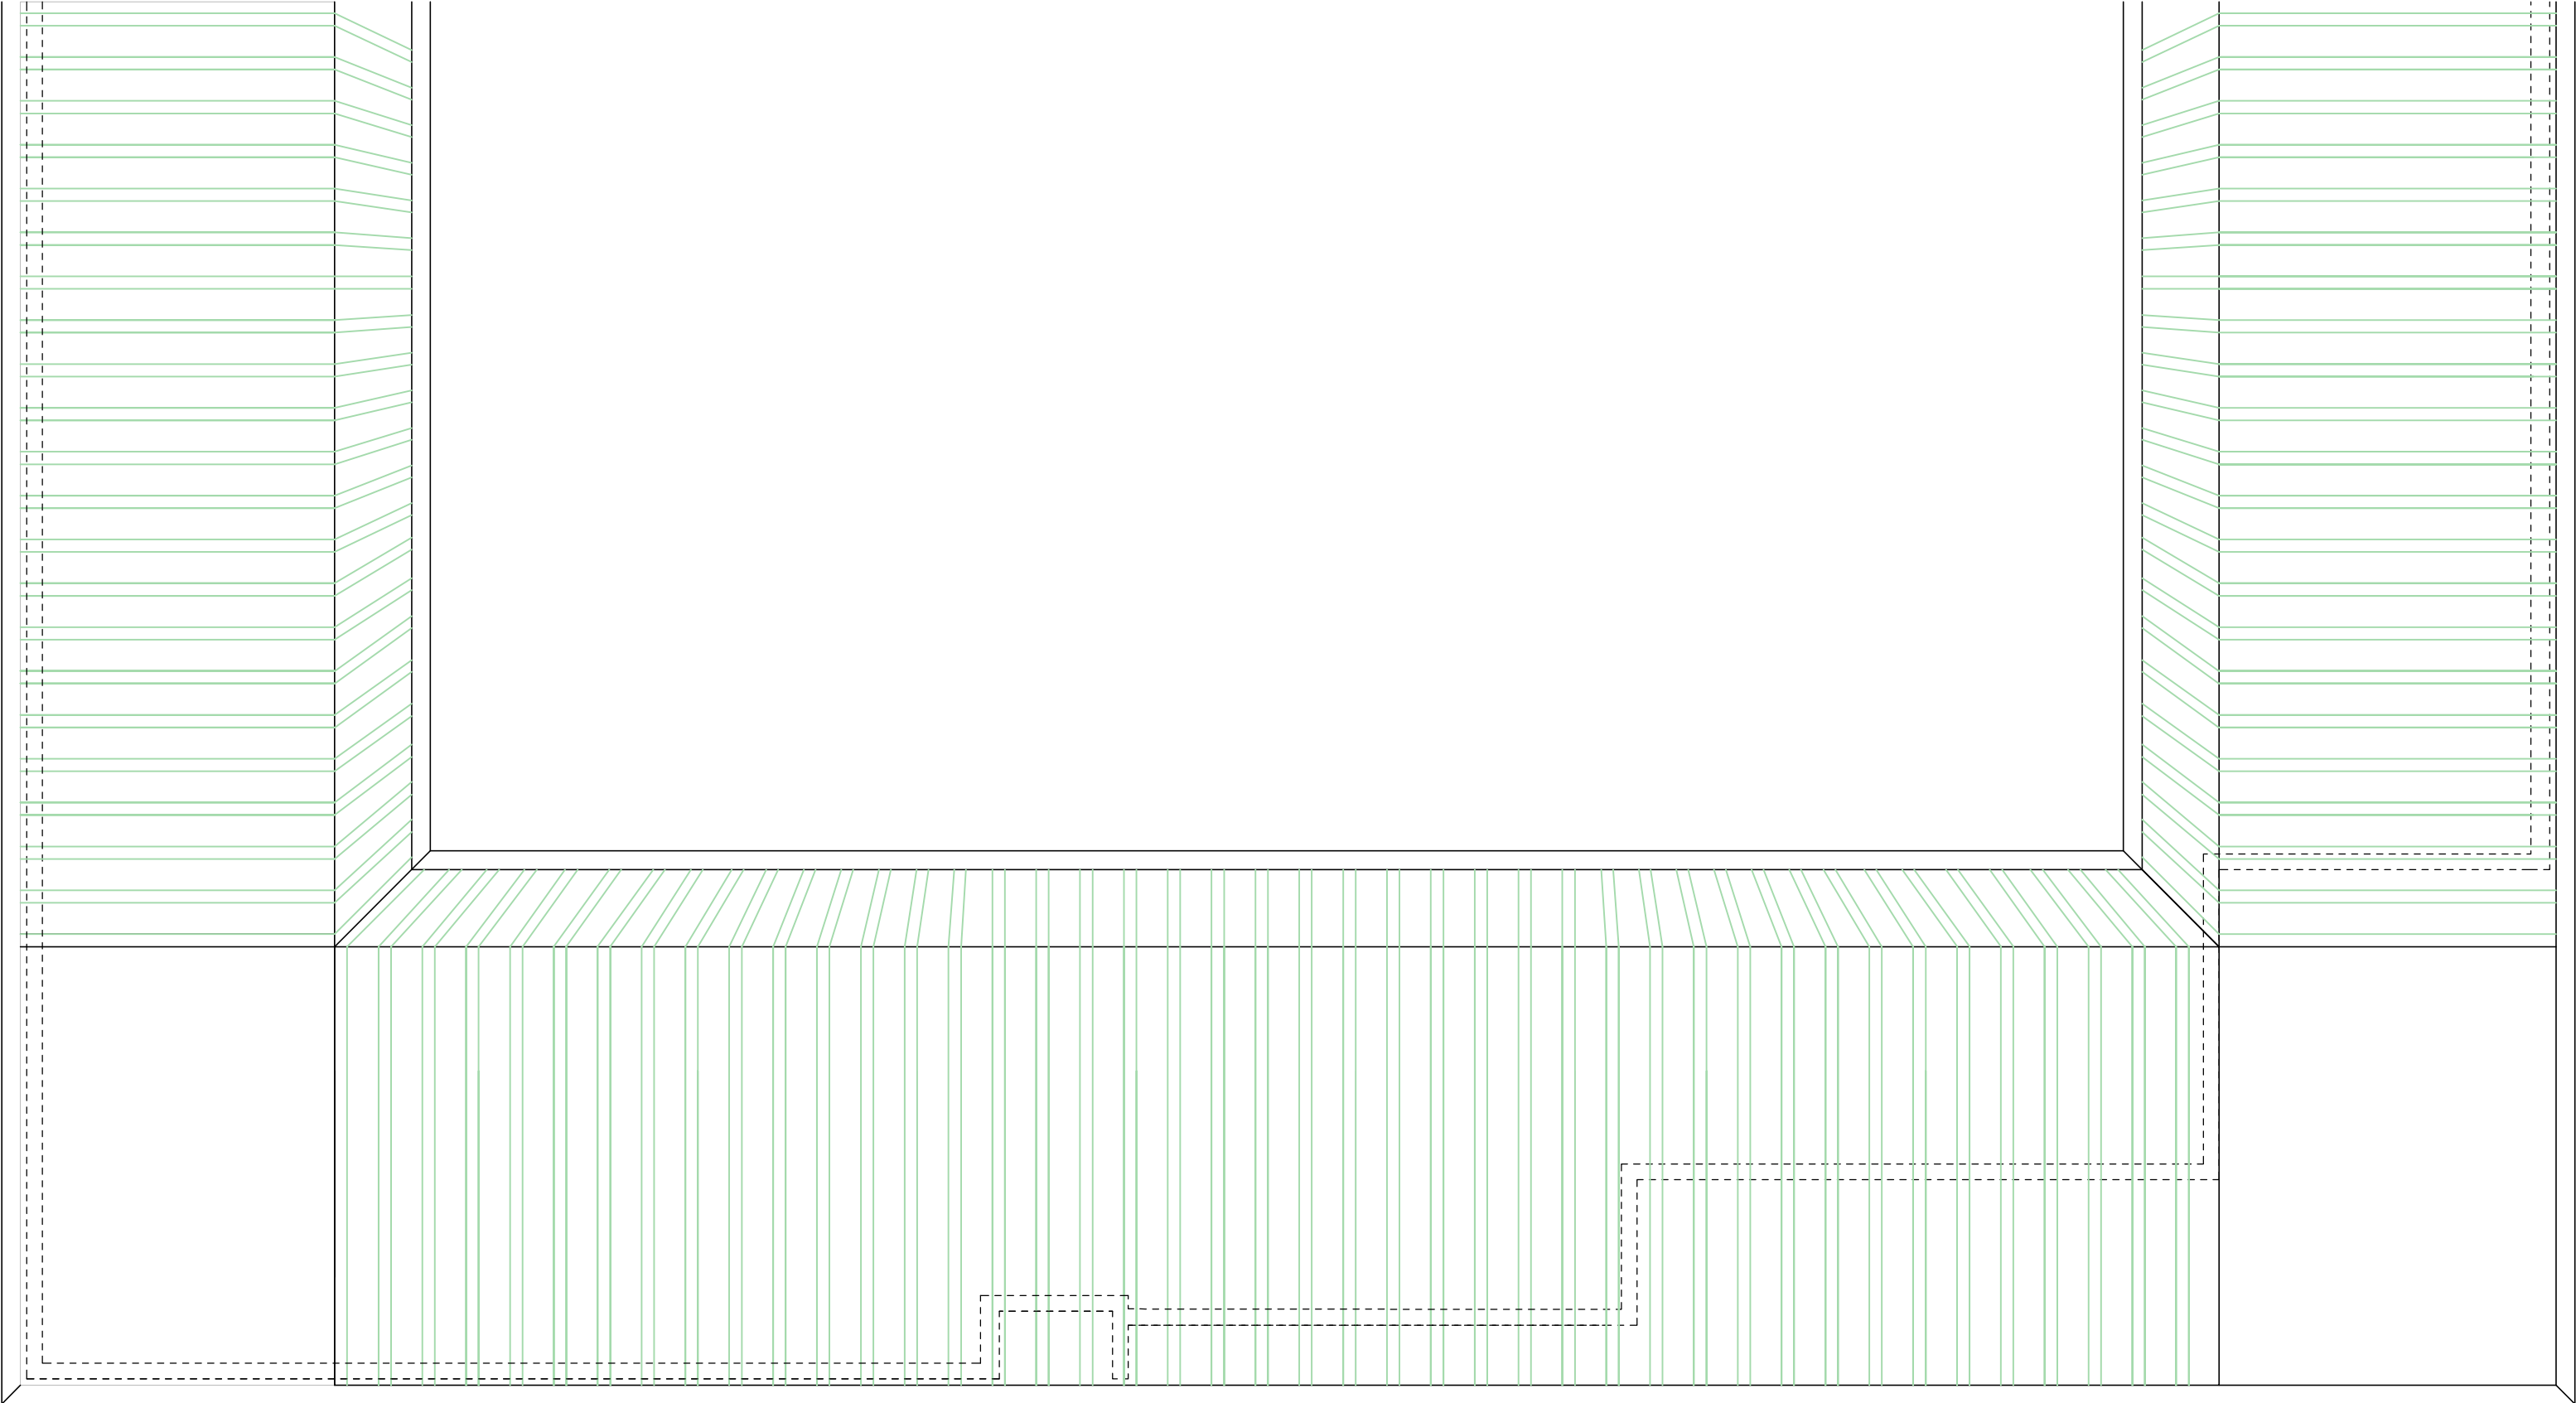

Roof Plan 1:100

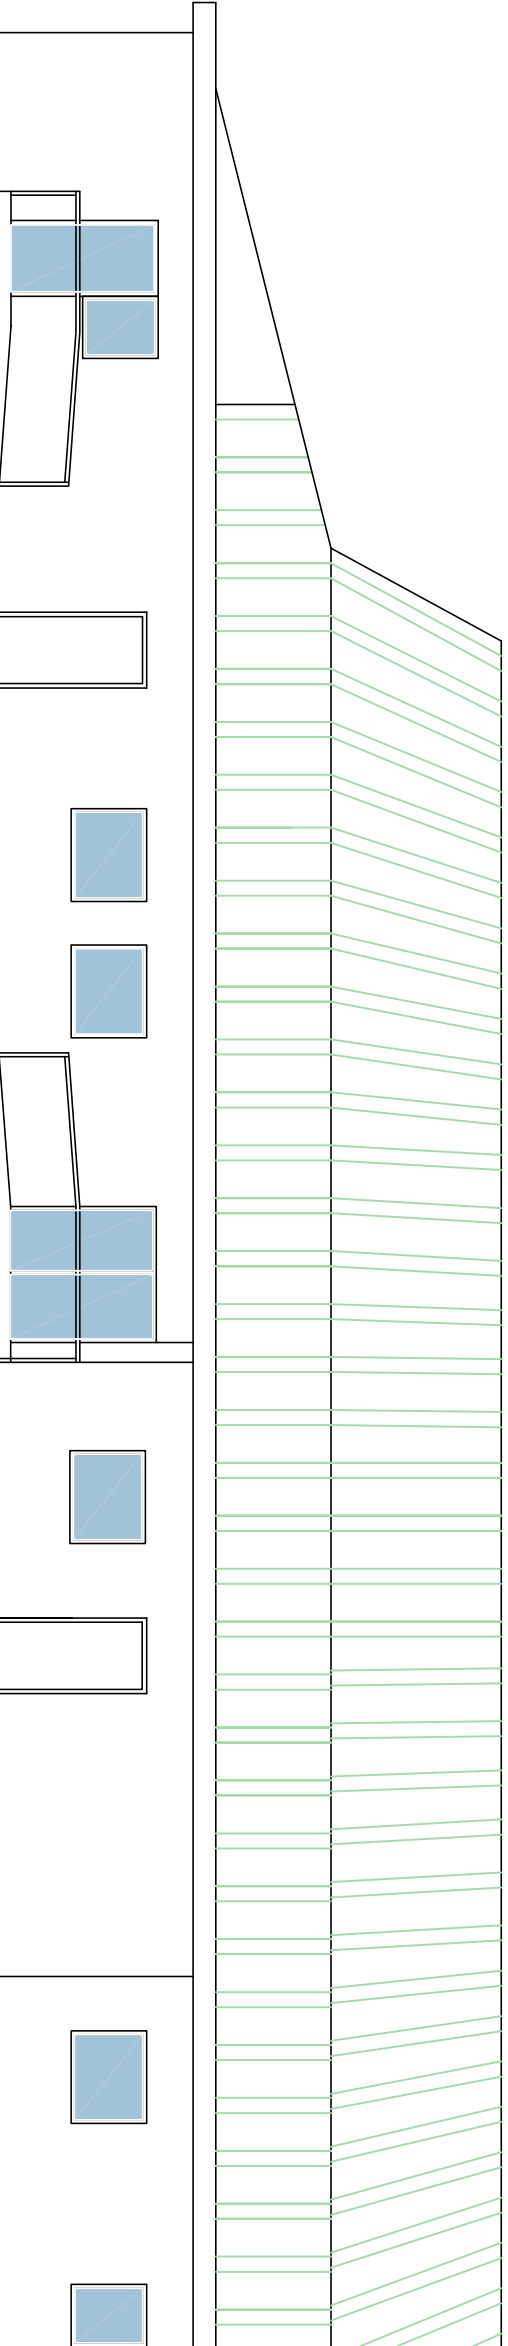

East Elevation 1:100



Ground Floor Plan 1:100

notes

this drawing is the copyright of the **pdp architecture llp** and must not be reproduced, stored in a retrieval system or used for the execution of works without their permission.

all dimensions to be checked on site prior to commencement of construction works and the architect notified of any discrepancy.

figured dimensions are to be used in preference to scaled dimensions.

no deviation from this drawing will be permitted without prior consent of the architect.

all drawings are prepared subject to a full measured and structural survey of the buildings and site.

all structural work is subject to the appointment of a structural engineer to confirm and agree the structural proposals.

os permop licence no. 100005449.


health & safety:
exceptional risks involving specific methods of construction or exceptional maintenance issues:

NO SIGNIFICANT RISK

revision notes		
revision	notes	date
A	Amendment to east elevation- remove door	23.01.15 CME

client	HICCA

PLANNING

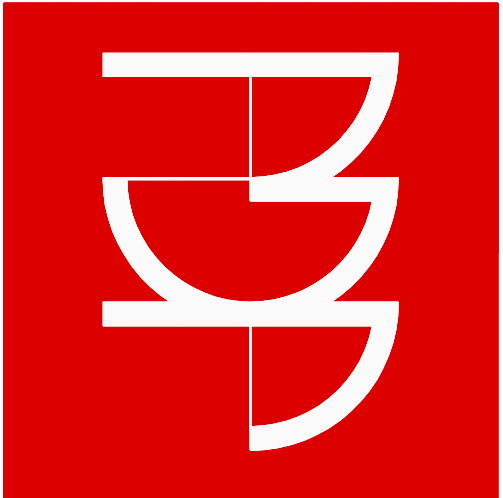

pdp architecture llp
chartered architects town planning
interior design consultants
2 beechworth road havant
hampshire po9 1ax
tel 023 9248 1100
fax 023 9247 5050
email pdp@pdp-architects.co.uk
www.pdp-architects.co.uk

project	Hayling Island Community Centre Extension
detail	Existing Ground Floor, Roof Plans & Elevations
drawn	CME
checked	MW
date	Jan 15
status	Planning
at scale	a3 scale
1:100	1:200
27913-PD101	A