

All dimensions to be checked on site and not to be scaled from drawings.

The contractor to ensure the works are inspected and completed to the satisfaction of the Local Authority.

These drawings have been produced for planning approval purposes only and should not be used for any other purpose.

Compliance with building regulations is not to be assumed.
© These plans remain the copyright of the Planning Service and must not be copied or reproduced in any way without written permission, with the exception of Local Authorities for planning purposes.

Mr & Mrs Scott Shirley
22 The Dale,
Widley,
Waterlooville
PO7 5DE

PROPOSED OUTBUILDING LOCATION & PATIO PLAN




Project number	151.1 (v5.6)
Date	01/11/2014
Drawn by	JJ
Project Status	Planning

P012

Scale	1 : 50
-------	--------

PATIO & REAR GARDEN

1 : 50

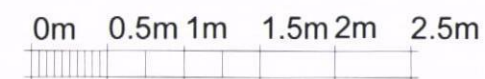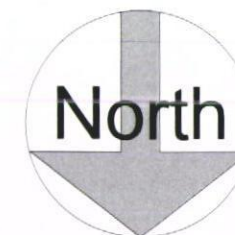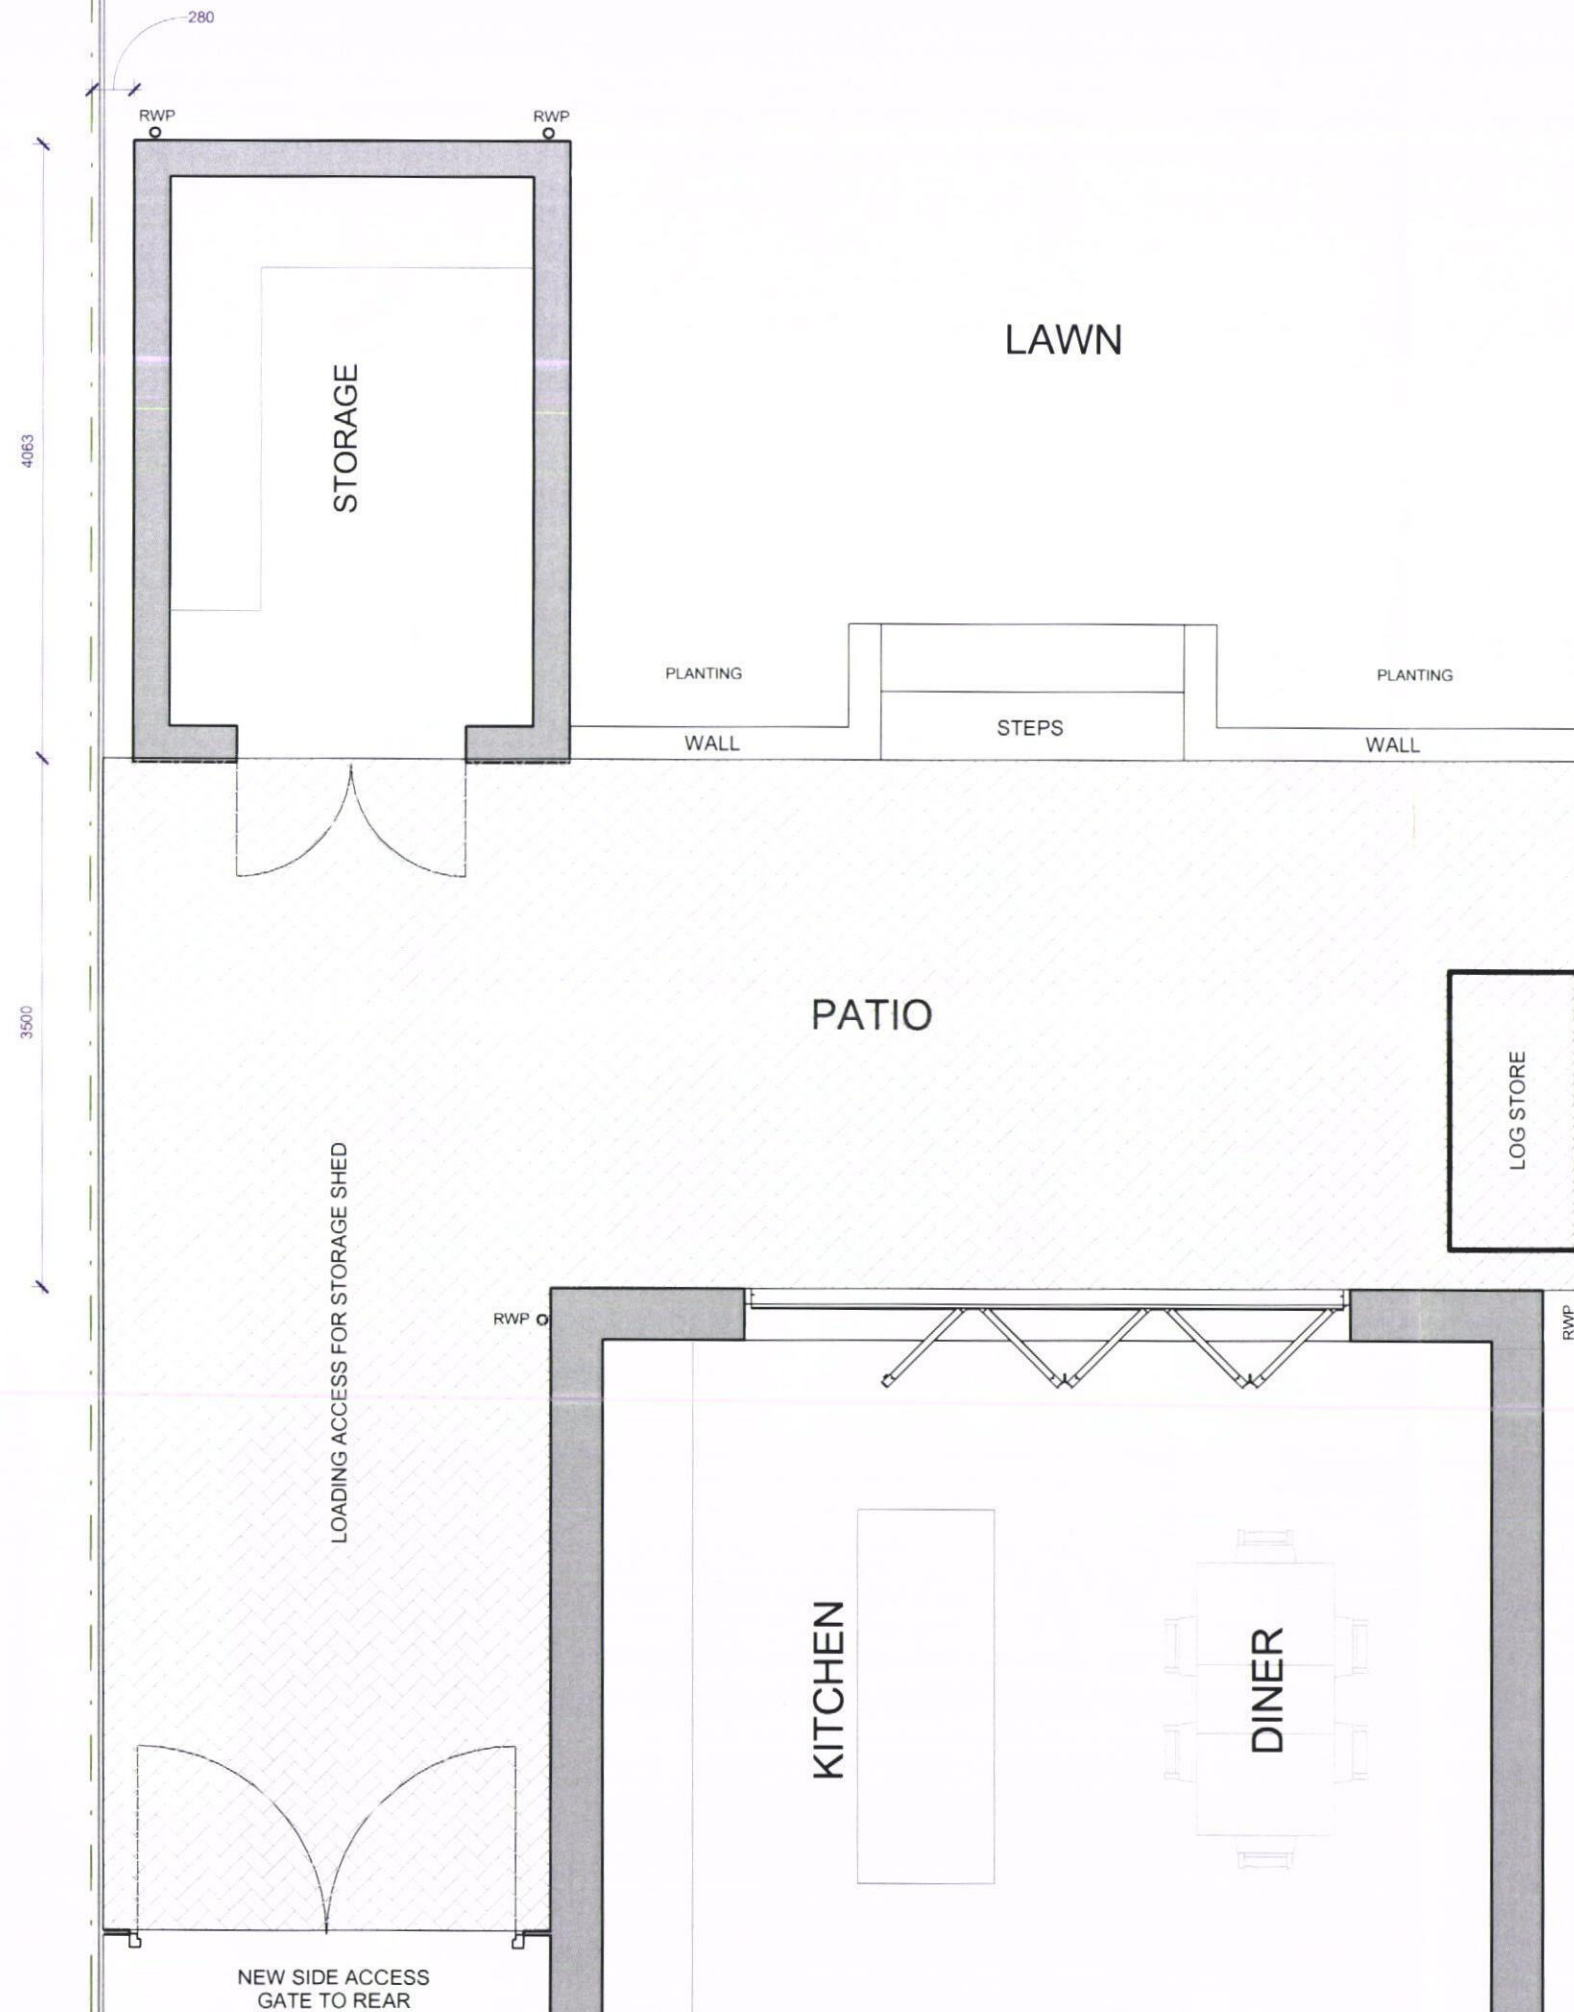

VISUAL SCALE 1:50 @ A3