

SUPERSEDED

NOTES

Permission is granted to scale from this drawing for the purpose of Local Authority Planning Approval only. In all other circumstances DO NOT scale from this drawing. Please contact the office for any additional information required.

Contractors, Sub Contractors and Suppliers are to check all relevant dimensions and levels of the site and building before commencing any shop drawings or building work. Any discrepancies should be recorded to the Architect.

Where applicable this drawing is to be read in conjunction with the Consultant's drawings.

This drawing is the copyright of Tetlow King Ltd ©. All rights reserved.

Ordnance Survey Data © Crown Copyright. All rights reserved.

Licence No. 100007359

REV	DESCRIPTION	DATE	AUTHOR	CHECK
A	Updated to reflect Current Site Layout.	22/04/14	ND	
B	Materials notes added to layout.	29/04/14	CP	



KEY:

Floor Materials

Floor Tile (Type 1)

Plank Tile (Type 2)

Slate

Dwelling Wall Materials

Brick

Render

Brick with Render above

Render with Tile Hanging above

Brick with Tile Hanging above

Brick with Render above

Tile Hanging


Dwelling Wall Materials Notes

Brick 1: Pancham First Stock water brick - for use

Brick 2: Marlborough - for use in combination with

Brick 3: Pancham First Stock water brick - where the

location is 'all brick'

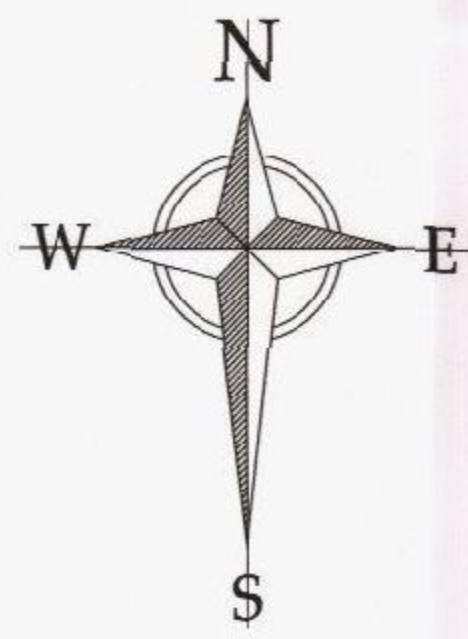

PLANNING

TETLOW KING
ARCHITECTS - URBAN DESIGNERS - SUSTAINABILITY CONSULTANTS
Building 300, The Grange, Romsey Road, Michelmarsh, Romsey, Hampshire, SO51 6AE
Tel: 01794 367793 Fax: 01794 312217 Web: www.tetlowking.co.uk

PROJECT
BEREWOOD, PHASE 2
Waterlooville, Hampshire
For: Redrow Homes (Southern)

DRAWING
Dwelling Materials Layout

SCALE: 1:500 @ A0 DATE: 05/12/13 AUTHOR: CHW/RT PM
JOB NO: REDR130524 DRAWING NO: DML01 REV: B