
NO ACCESS FOR BUILDING TRAFFIC INTO EMERGENCY ACCESS

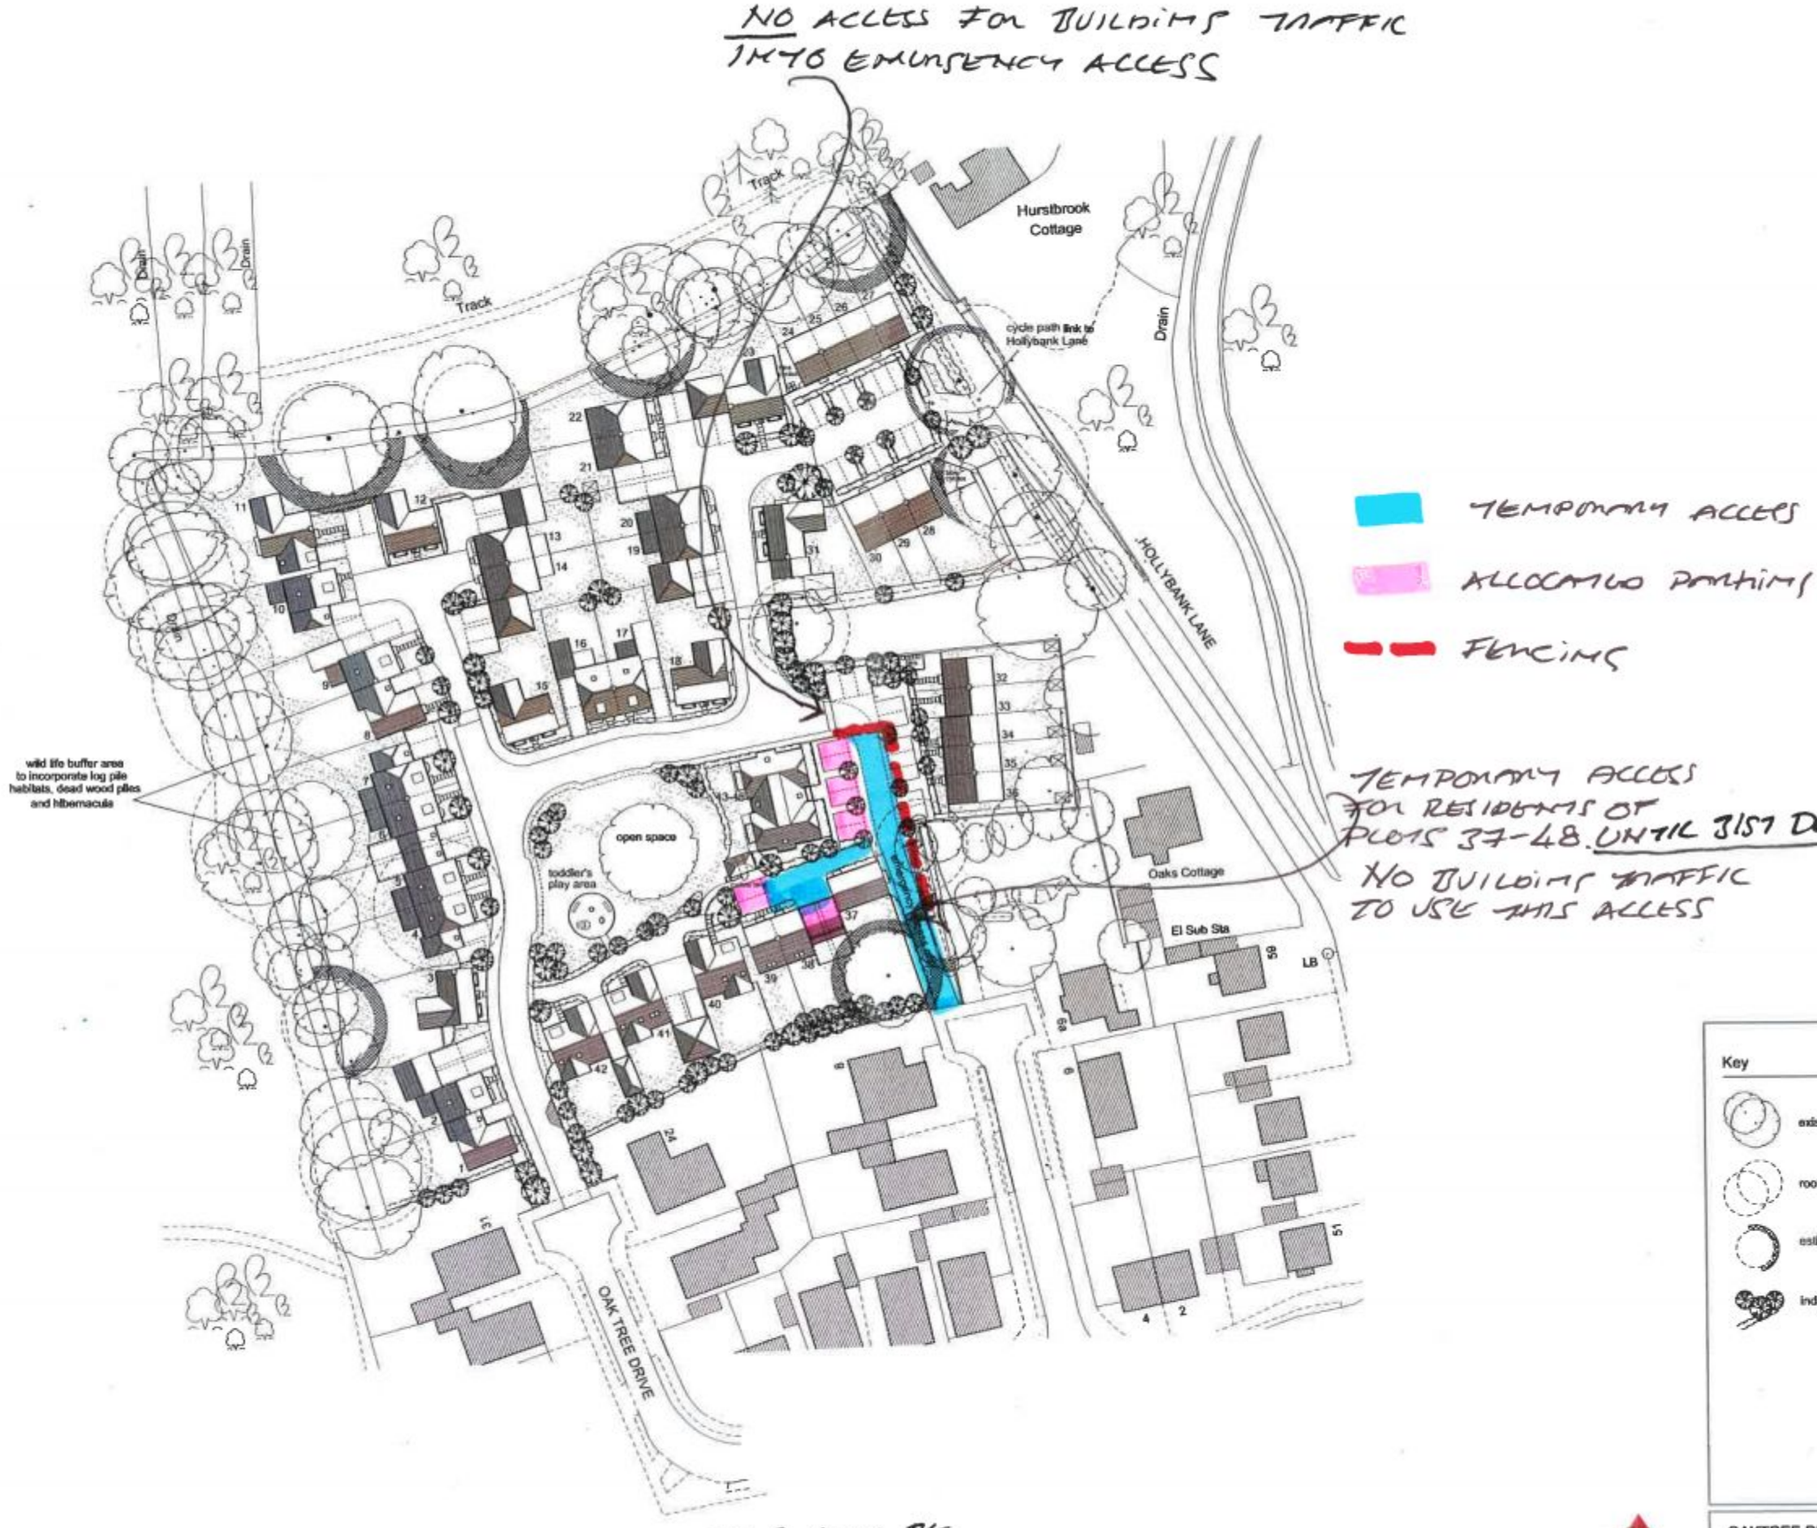

TEMPORARY ACCESS FOR RESIDENTS OF PLOTS 37-48. UNTIL 31ST DECEMBER 2014
NO BUILDING TRAFFIC TO USE THIS ACCESS

WESTERN ACCESS WILL BE USED FOR CONSTRUCTION TRAFFIC UP TO 31ST DECEMBER.

Key

- existing trees retained
- root protection areas
- estimated area affected by shading
- indicative planting

0 5 10 15 20 25 50

T·S·H

OAKTREE DRIVE, EMSWORTH	Nov 09
	1:500
	290138
Site layout	P01F