

2 The Fishermans - Emsworth



NOTES:


Dimensions to be checked on site before commencing work. Any discrepancies shall be reported to the architect immediately.

Do not scale from these drawings except for planning purposes.




Use figured dimensions only.

Where applicable this drawing is to be read in conjunction with other consultants' drawings.

All drawings to be read in conjunction with specification and all other drawings including structural engineer and mechanical and electrical drawings / specification

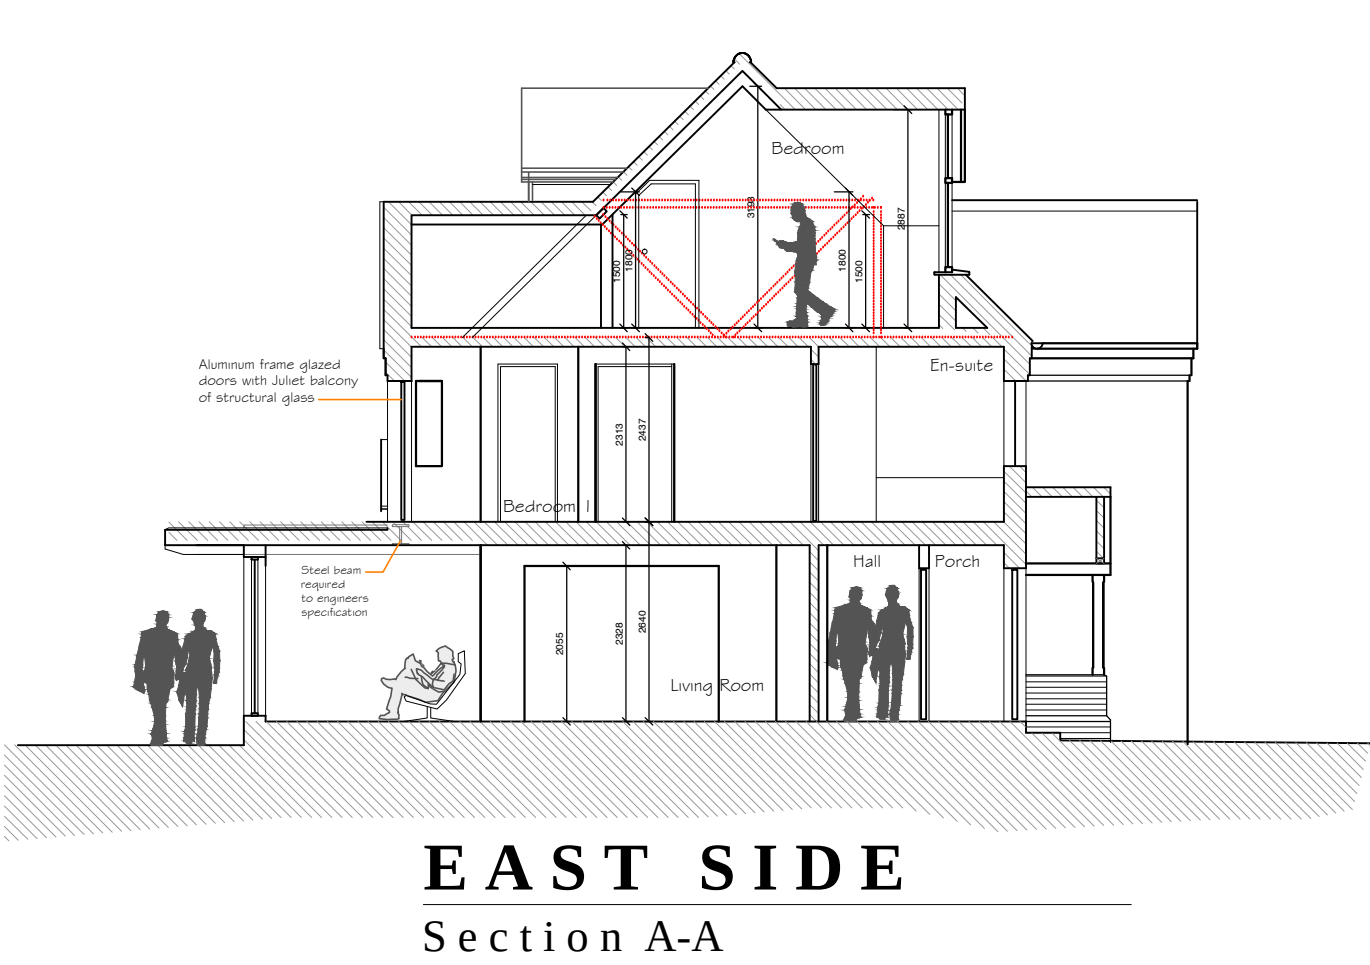

Sample of glass Juliet balcony

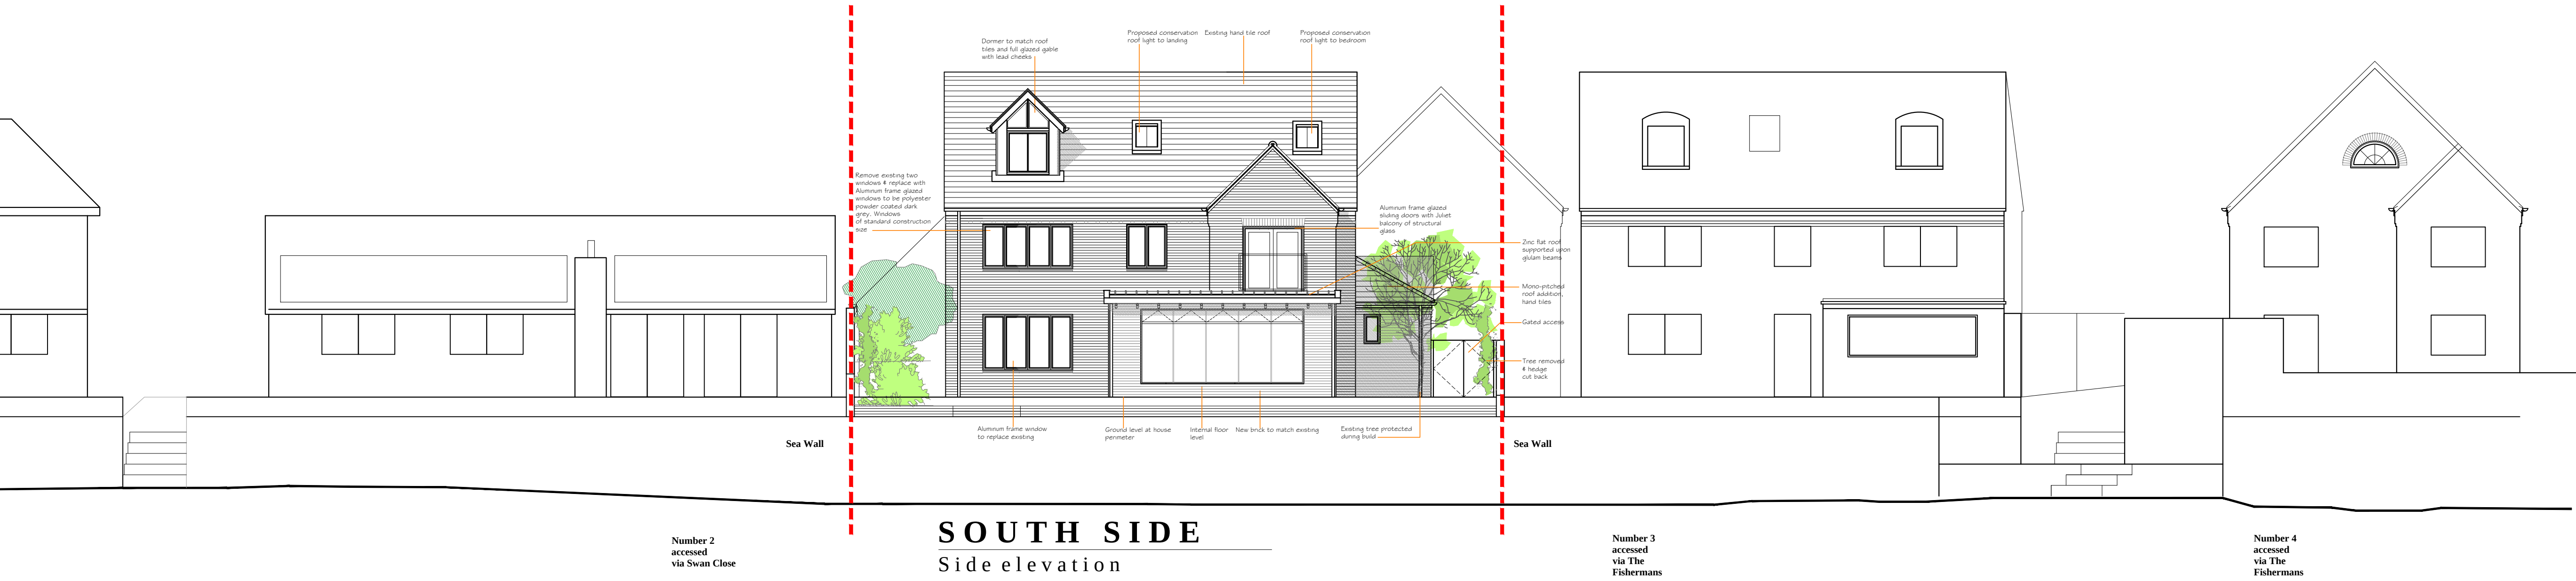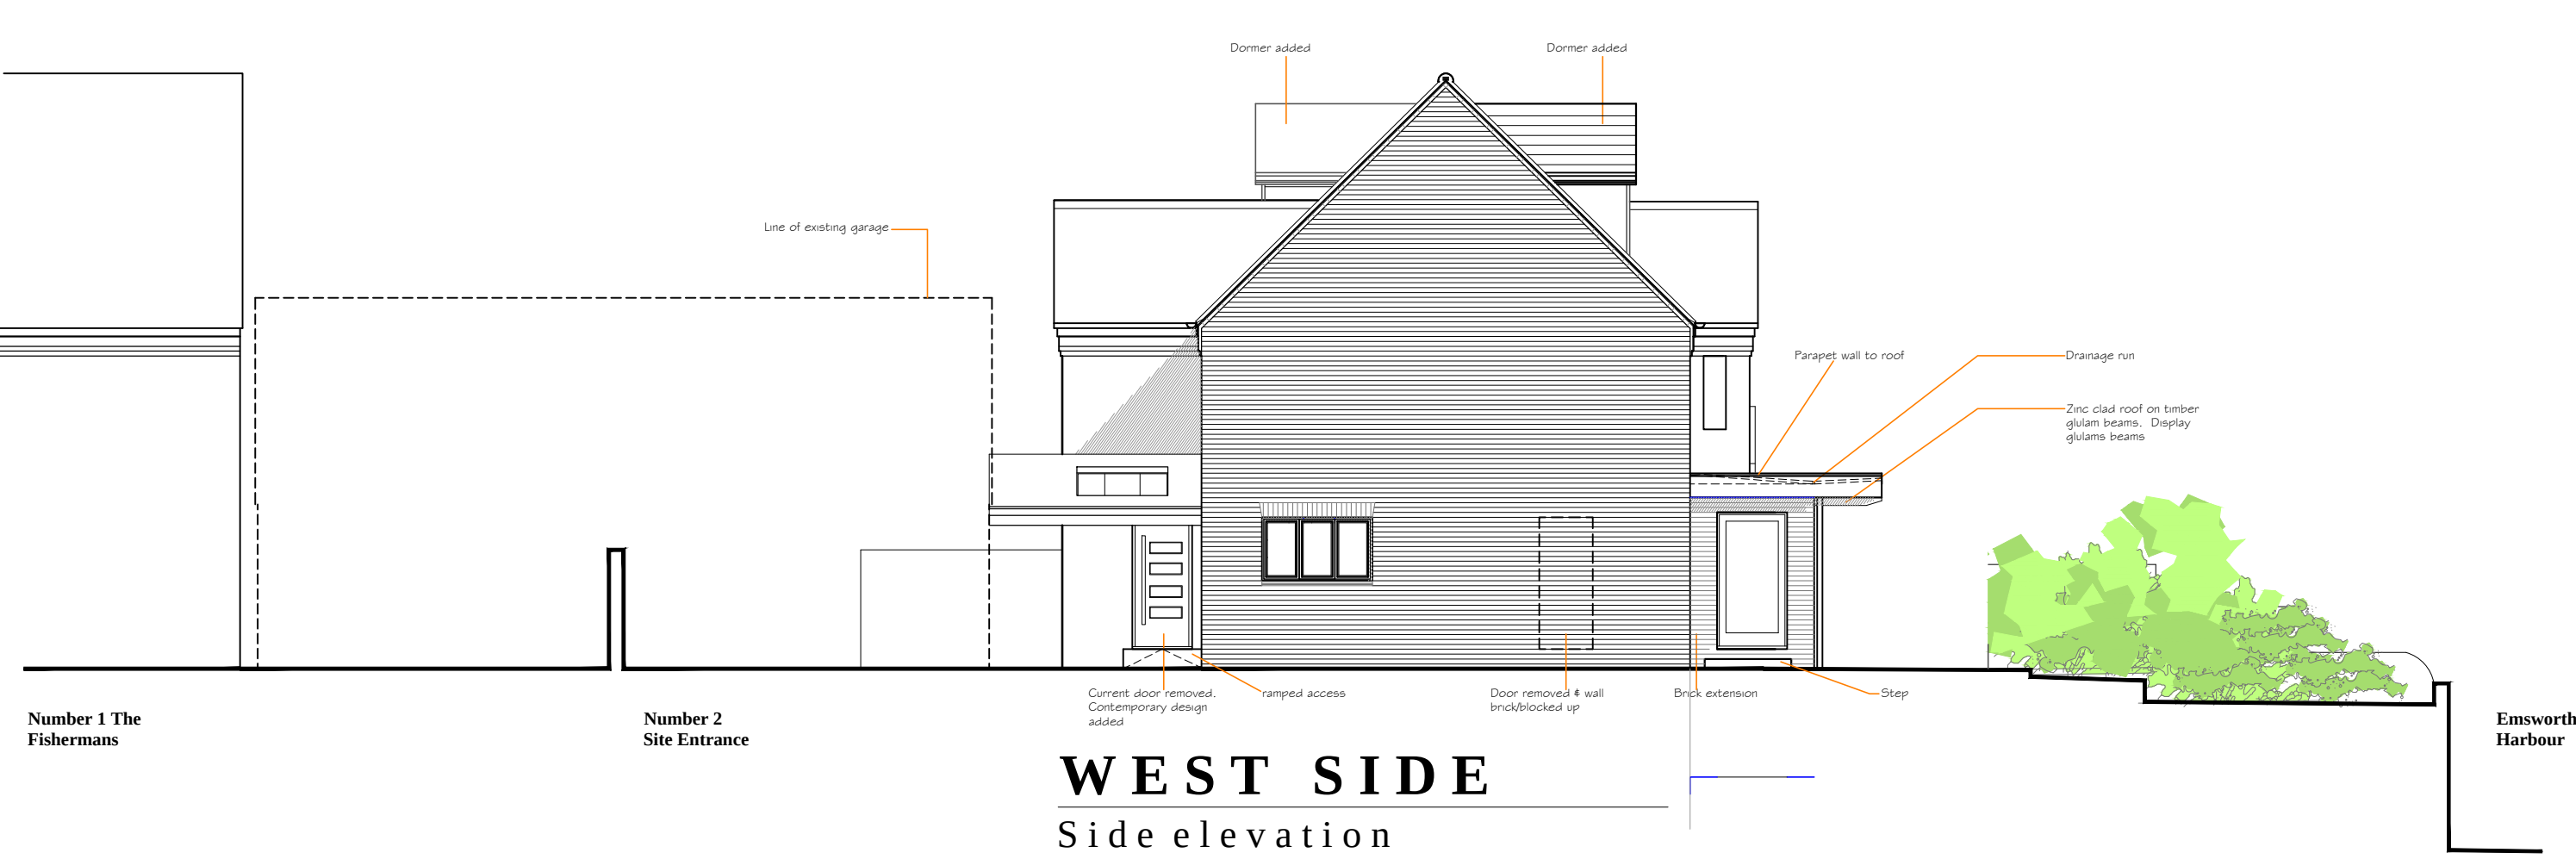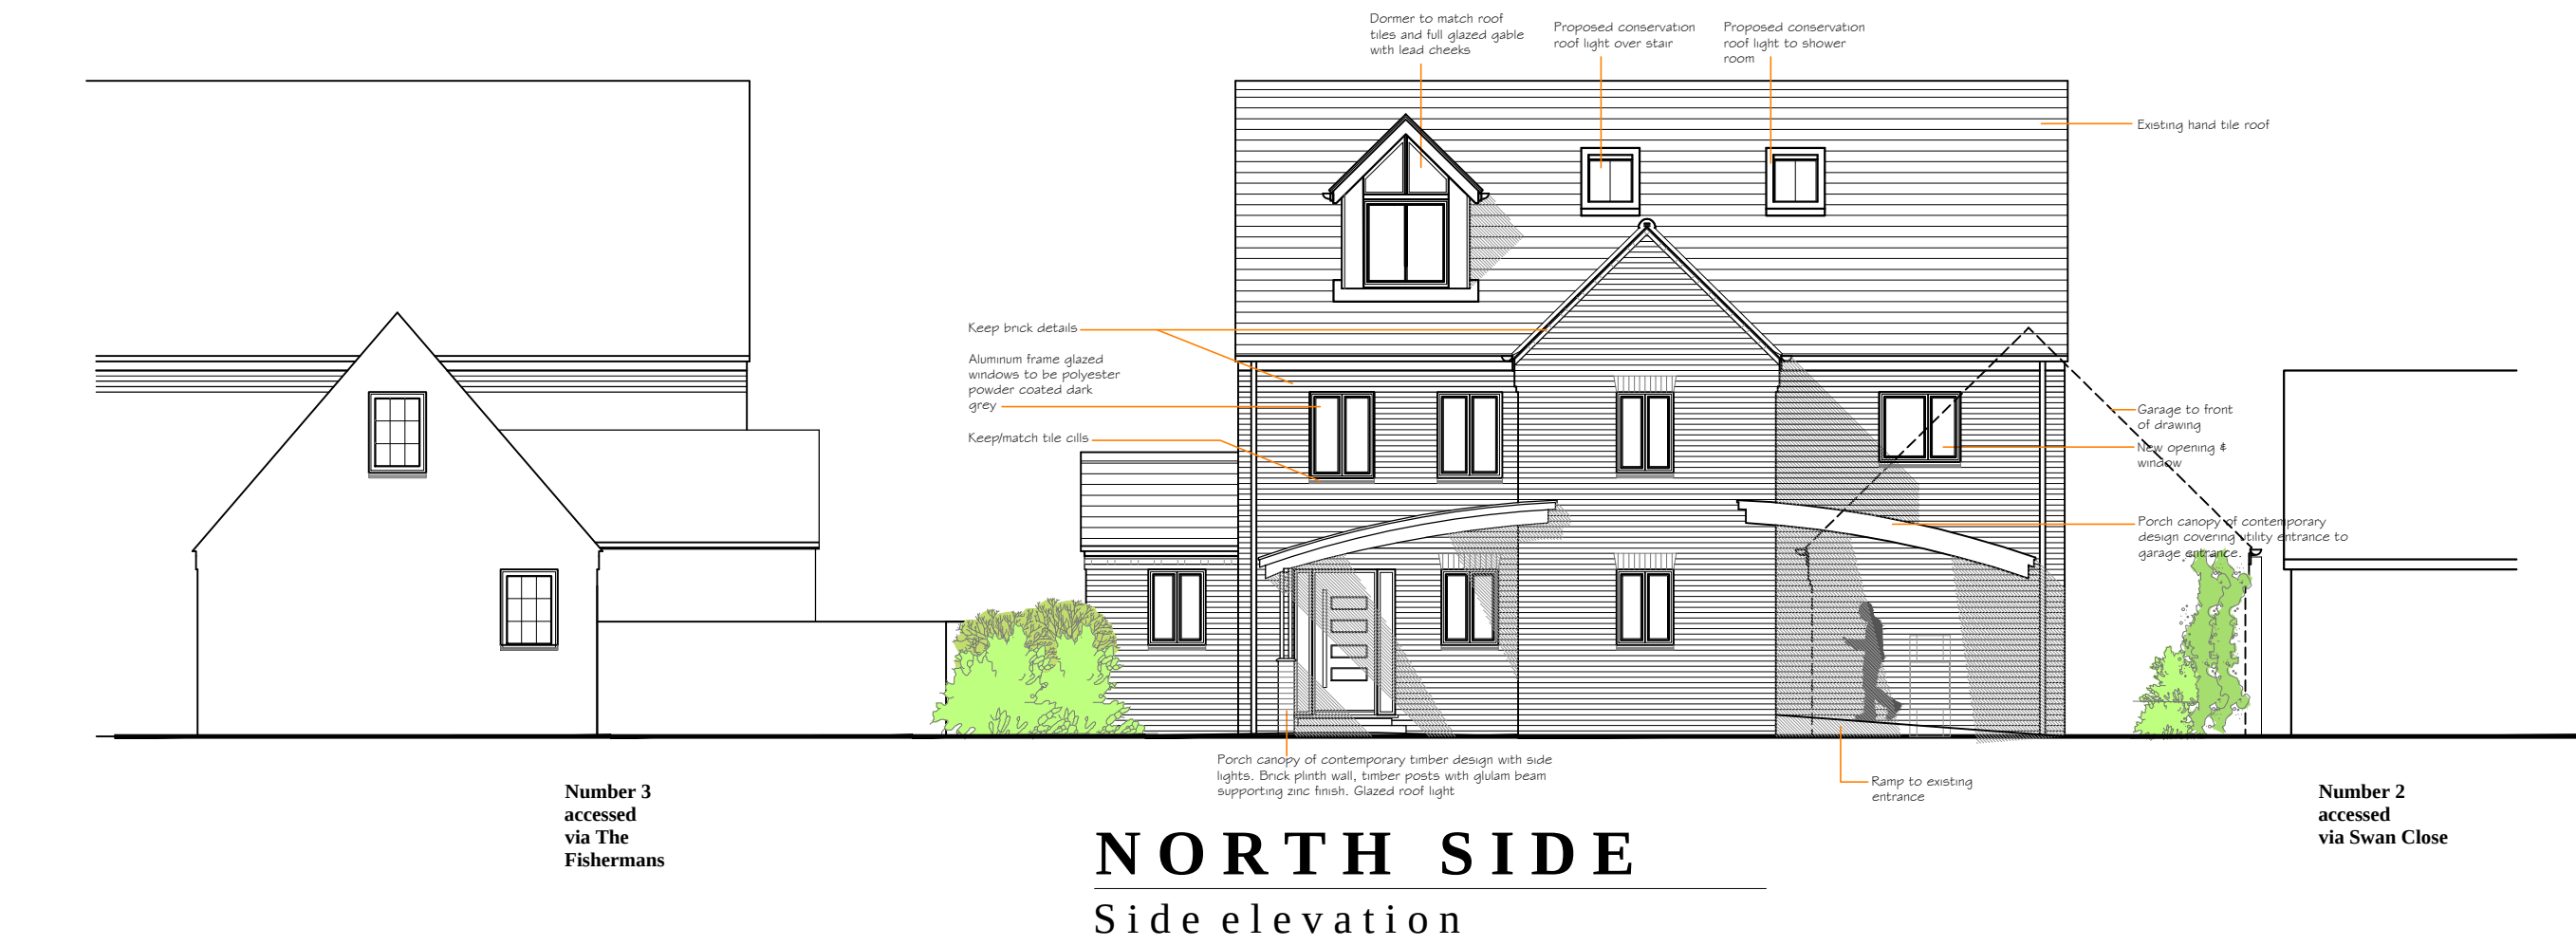

REV	DATE	AMENDMENT	DRAWN
hd	architects	Helver Davies Architects Ltd 1 The Old Flour Mill, Emsworth, PO10 7BT 01243 370 715 www.hdarchitects.co.uk mail@hdarchitects.co.uk	
CLIENT Mr & Mrs John and Sue Trembath			
PROJECT 2 Fishermans, Emsworth Hampshire PO10 7BS			
DRAWING Proposed Elevations		SCALE 1:100	
DATE February 2015		DRAWN K.J.L.	
DRAWING NUMBER 14-163/04_Planning		REVISION *	