


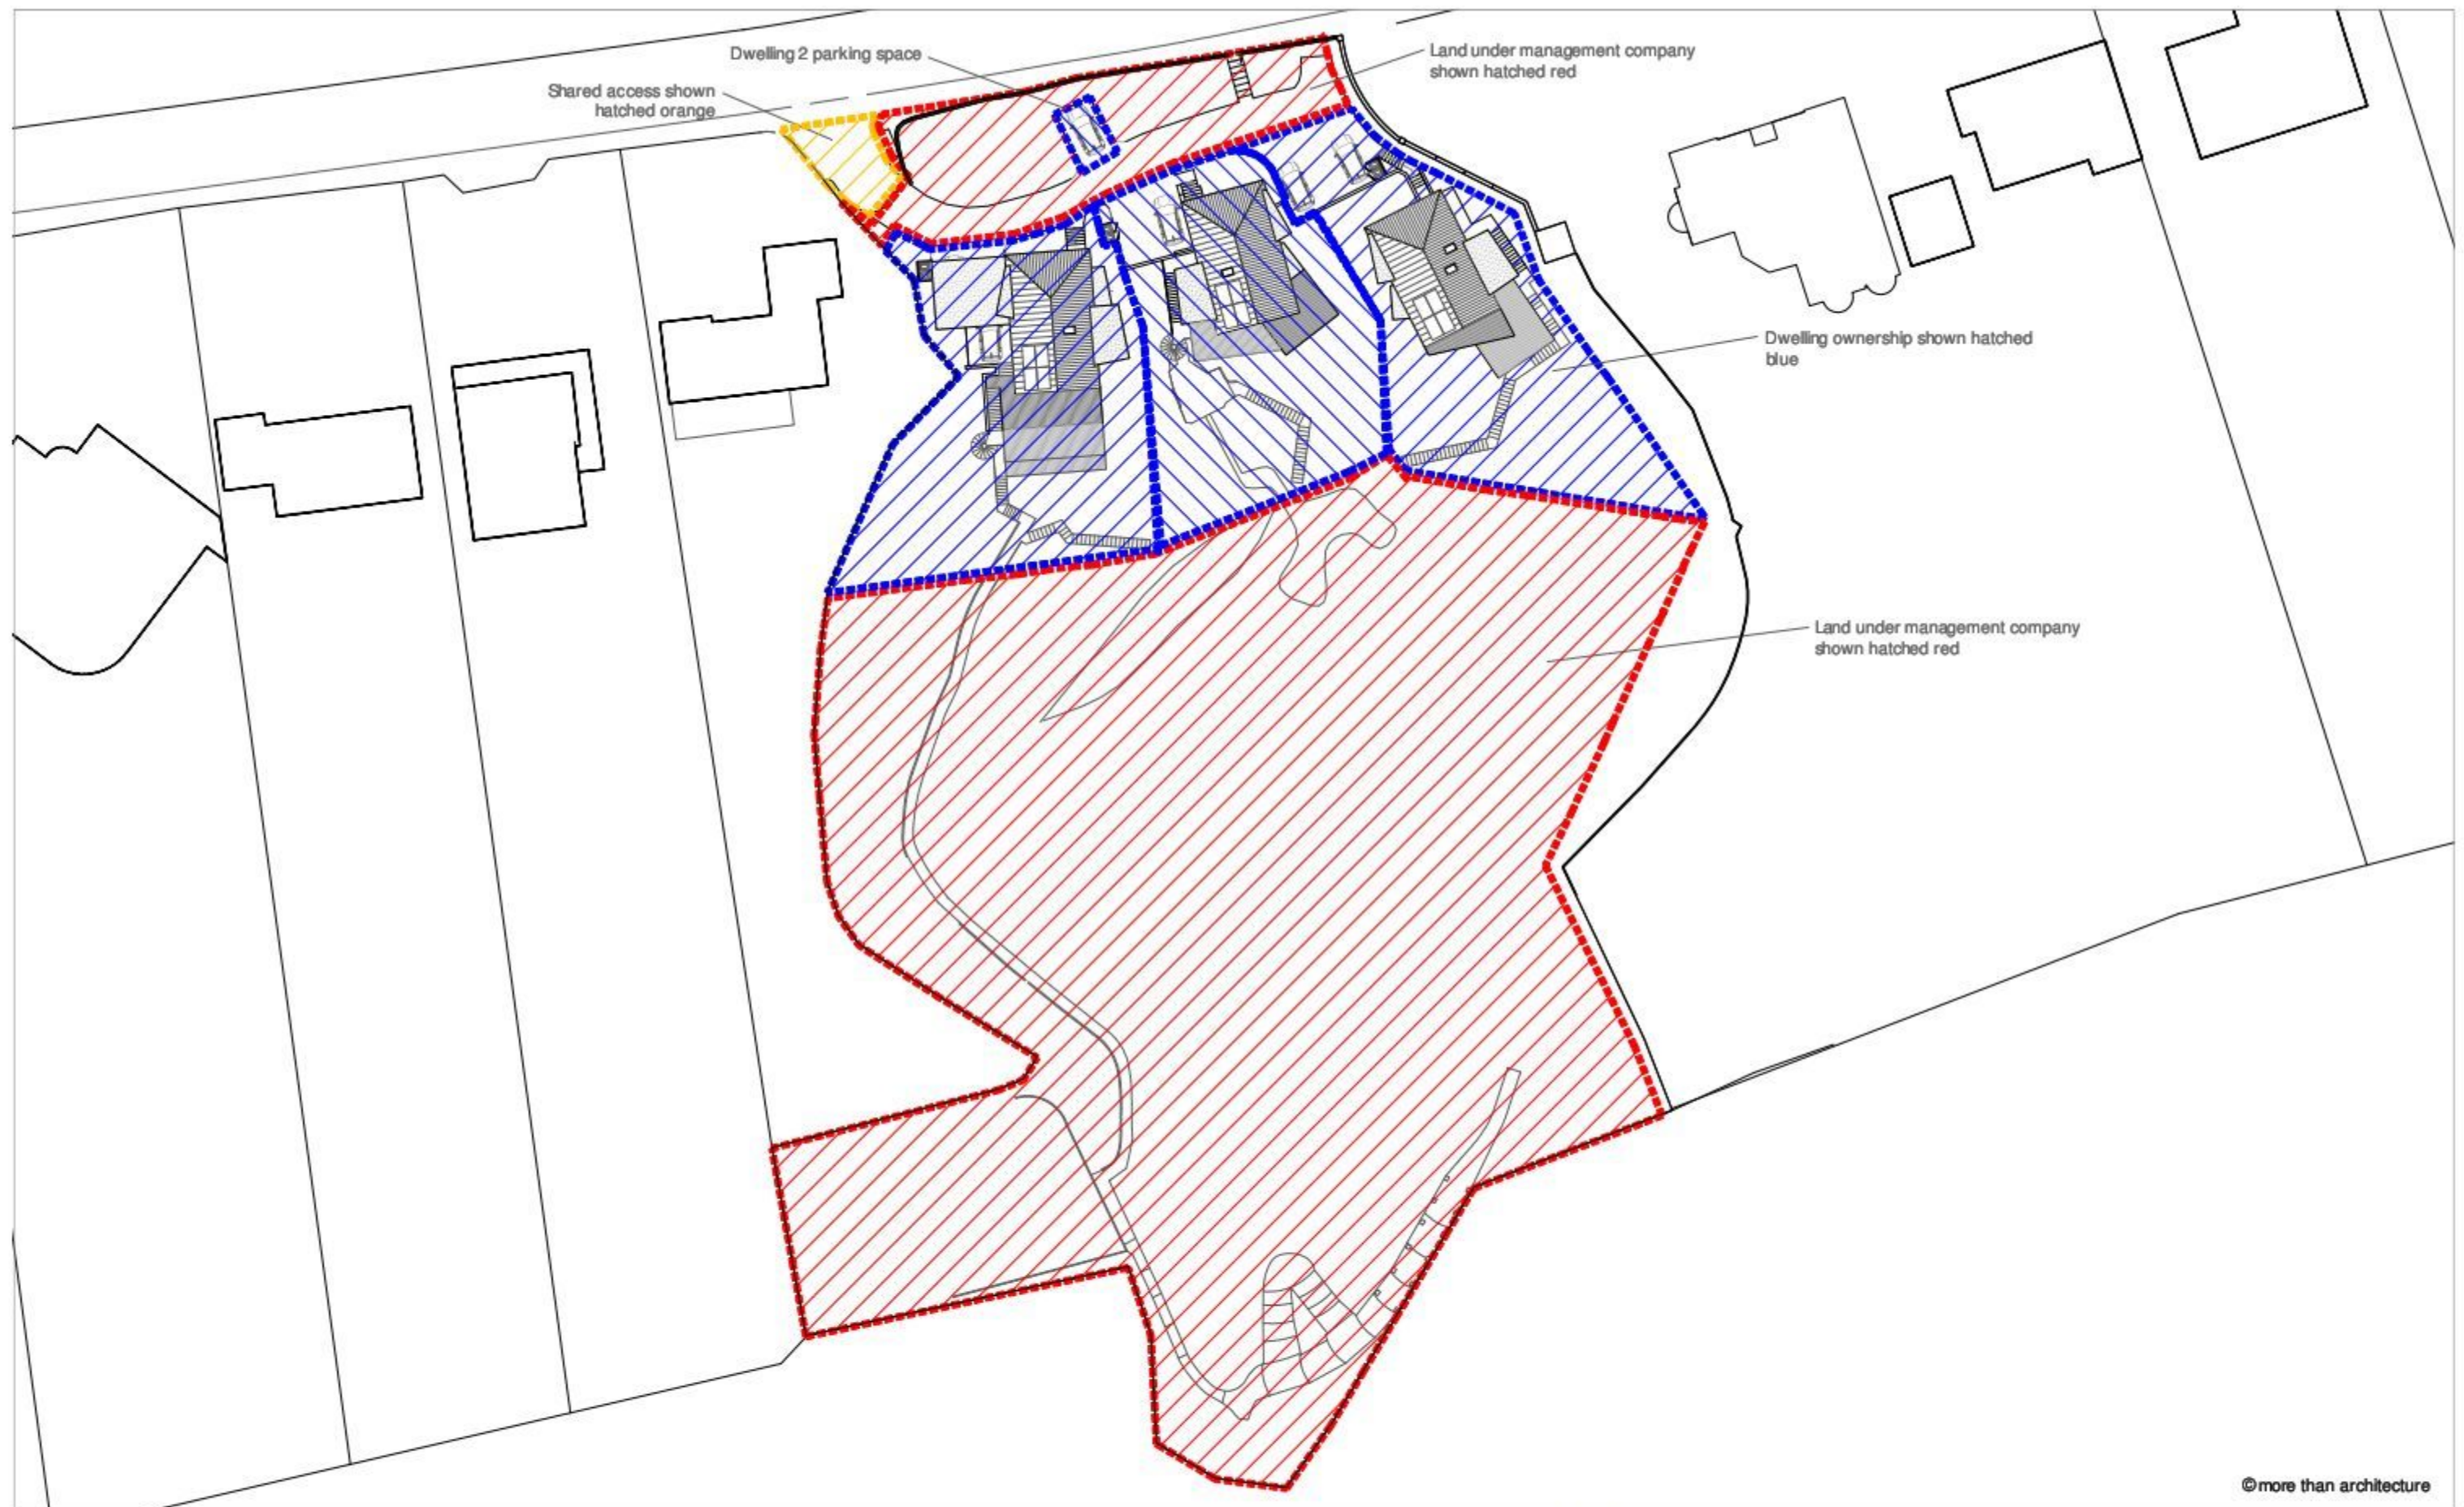

©more than architecture

PROJECT: Portsdown Hill Ltd
Residential Development
Portsdown Hill Road

DRAWING TITLE:
Land management plan

DATE: Apr 2014
DRAWING NO: P053/2.21
REV. B DESCRIPTION DATE

NOTES:
This drawing is copyright and shall not be reproduced nor used for any other purpose without the written permission of the architects. This drawing must be read in conjunction with all other related drawings and documentation.

randell design group
more than architecture
the studio, 2 blackboy lane fishbourne PO18 8BE +44(0)1243 214204
mail@randelldesigngroup.com www.randelldesigngroup.com

